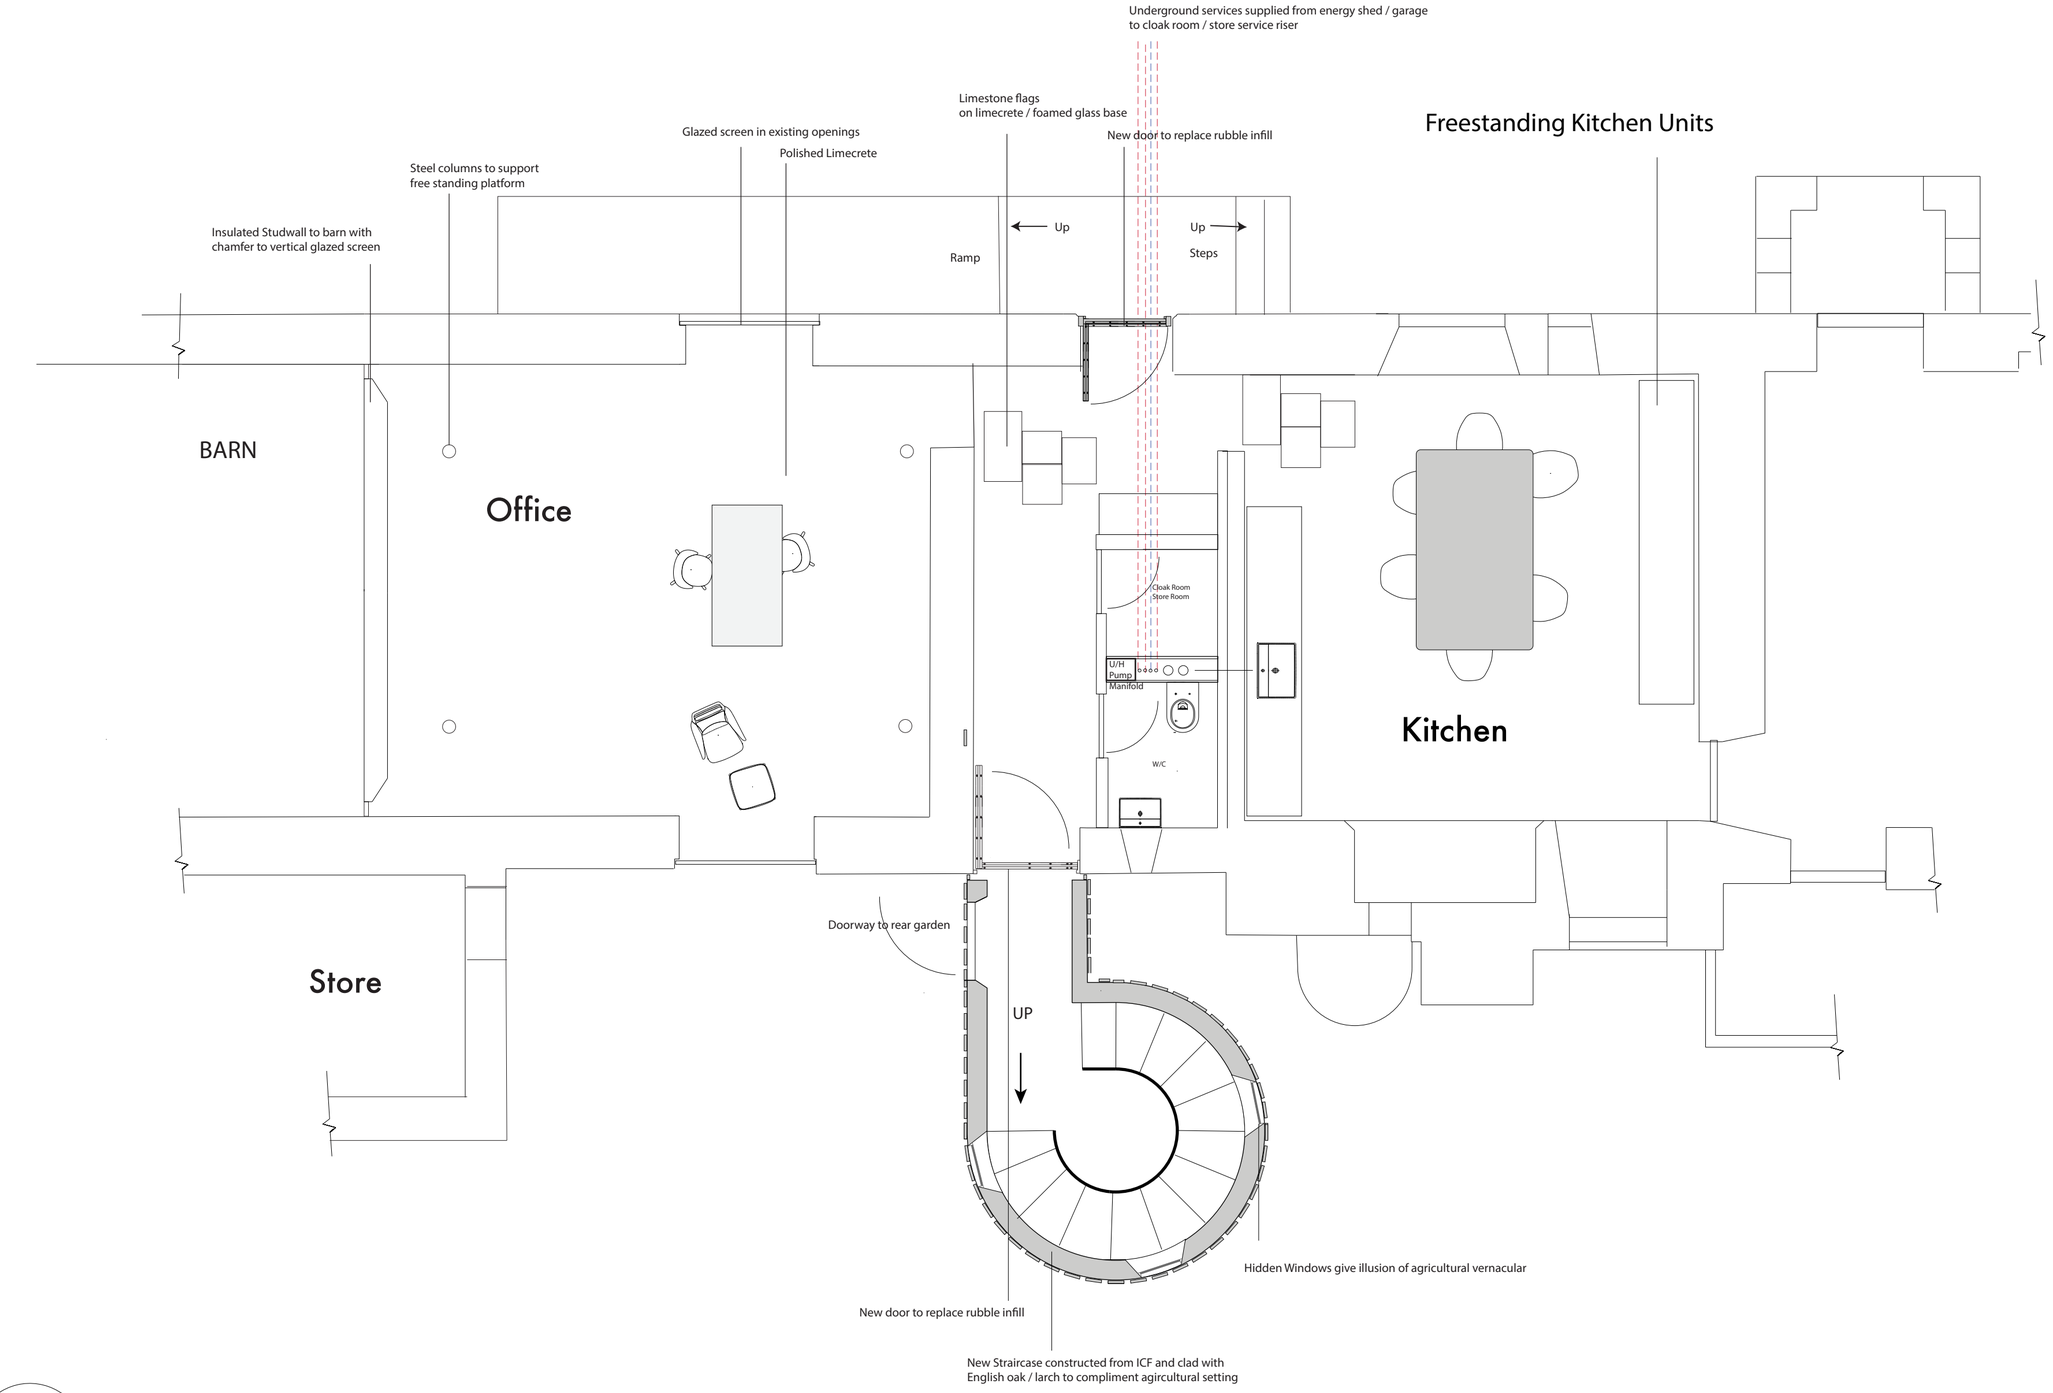


Scale 1:50
Proposed Ground Floor

SCALE 1:50@A2

0M 1M 5M

Project	Date	Drawing
West Barn Farmhouse West Yatton, Wiltshire	April 2026	Proposed Ground Floor Plan
Scale 1:50 @ A2		Rev: 1 Ref: WBF-210