


All drawings to be read in conjunction with relevant engineer's designs, calculations and specifications and manufacturers specification sheets.
This drawing is to scale for planning purposes. Do not scale this drawing for construction All dimensions to be checked on site before work commences. Any discrepancies should be brought to the designers attention for rectification.

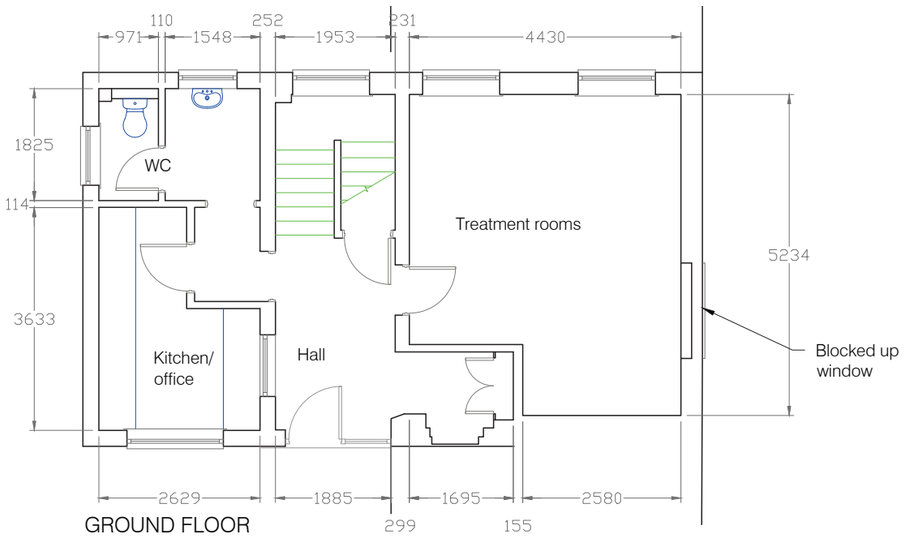

GROUND FLOOR

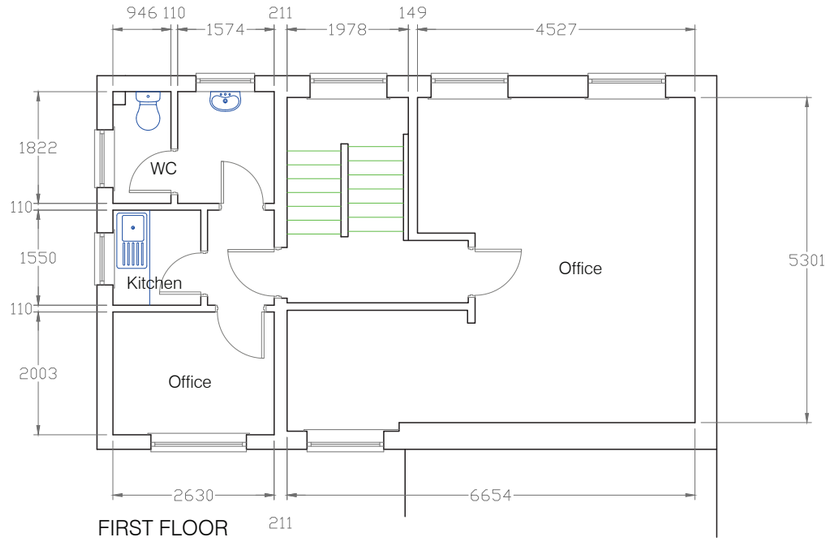

FIRST FLOOR

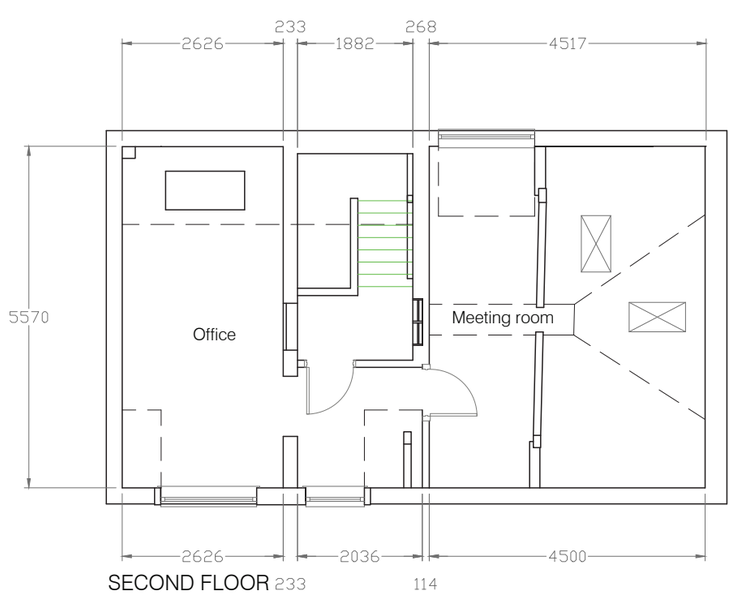

SECOND FLOOR



SARSEN DESIGNS
ARCHITECTURAL SERVICES
07771884777
hp@sarsendesigns.co.uk
www.sarsendesigns.co.uk

CLIENT Matthew and Jade Funge	TITLE Floor Plan Existing		REVISION	
PROJECT 29a Castle Street Salisbury	DATE 17 JULY 2025	SCALE 1: 100 @ A3	DWG NO. 29aC05FPE	

This drawing is the copyright of Sarsen Designs. All rights reserved. Reproduction only to take place with our written authority.