



SOUTH WEST ELEVATION
THE SHED

SOUTH EAST ELEVATION

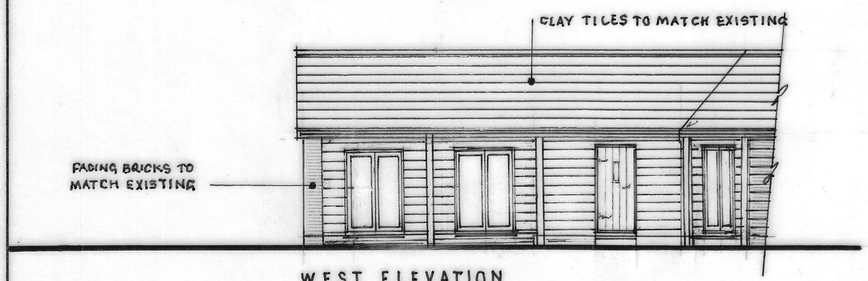


WEST ELEVATION

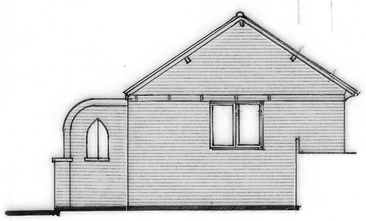


SOUTH WEST ELEVATION




NORTH WEST ELEVATION

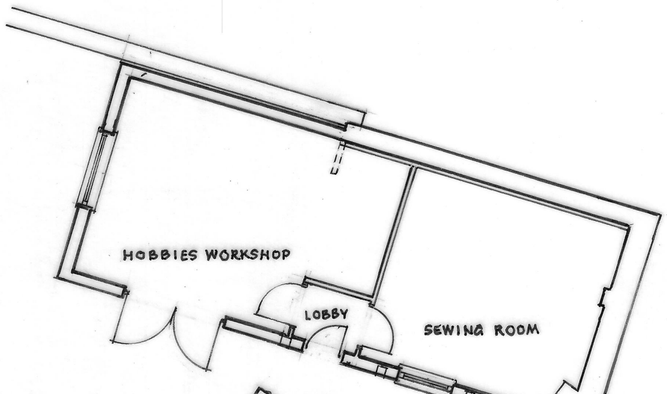

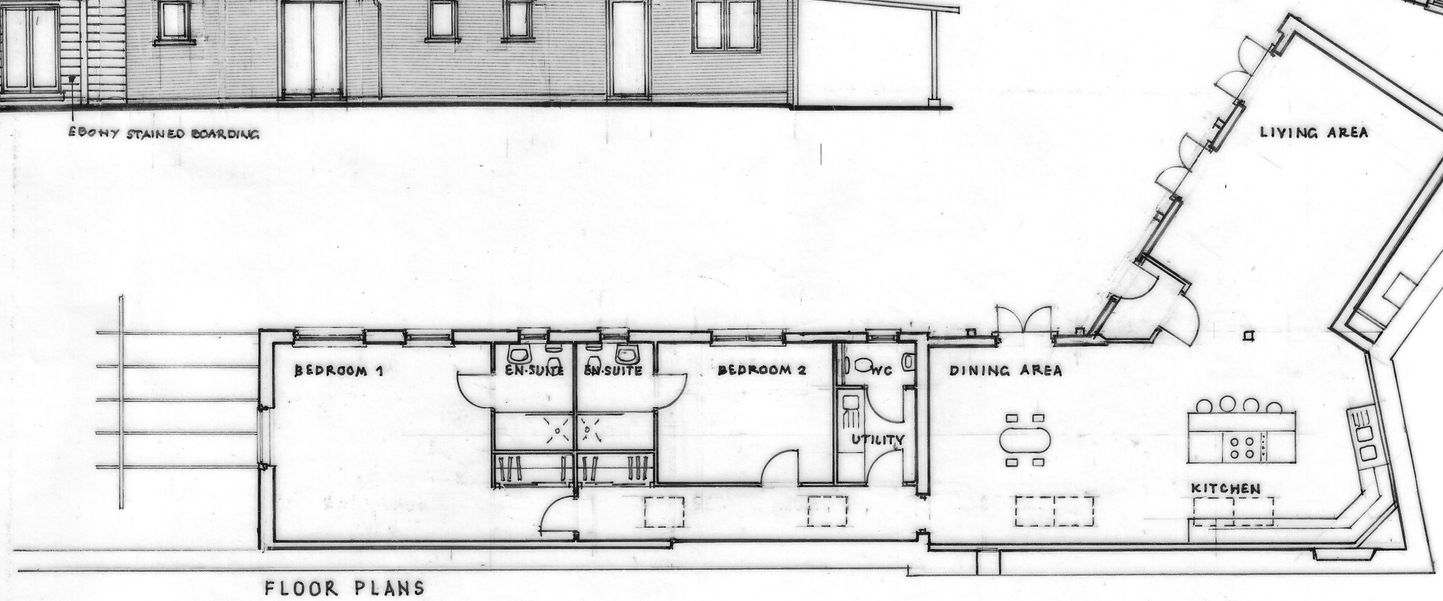

FLOOR PLANS

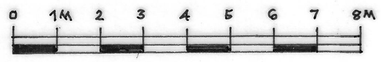

NOTES

$FILES$
$PENTBLS$
$DATES$

REVISIONS

rev	date	
A	5/5/26	PENETRATION AMENDED

CLIENT

MR & MRS ROWLES

PROJECT

69 HIGH STREET
WEST LAVINGTON
WILTSHIRE
SN10 4JB

DRAWING

OUTBUILDINGS AS PROPOSED

The Old Ride
Bath Road
Bradford on Avon
Wiltshire
Tel 01225 865220
Fax 01225 866086

ASHLEY DESIGN

SCALE 1:100
DATE NOVEMBER 2025
DRAWN RMS.
CHECKED

DRAWING NUMBER

2871-03

REVISIONS

A

All rights described in Chapter IV of the Copyright,Designs and Patents Act 1988 has been generally asserted. © 2011 Ashley Design Associates.Contractors must check all dimensions on site.Only figured dimensions are to be worked from.Discrepancies are to be reported immediately before proceeding.