Planning application only

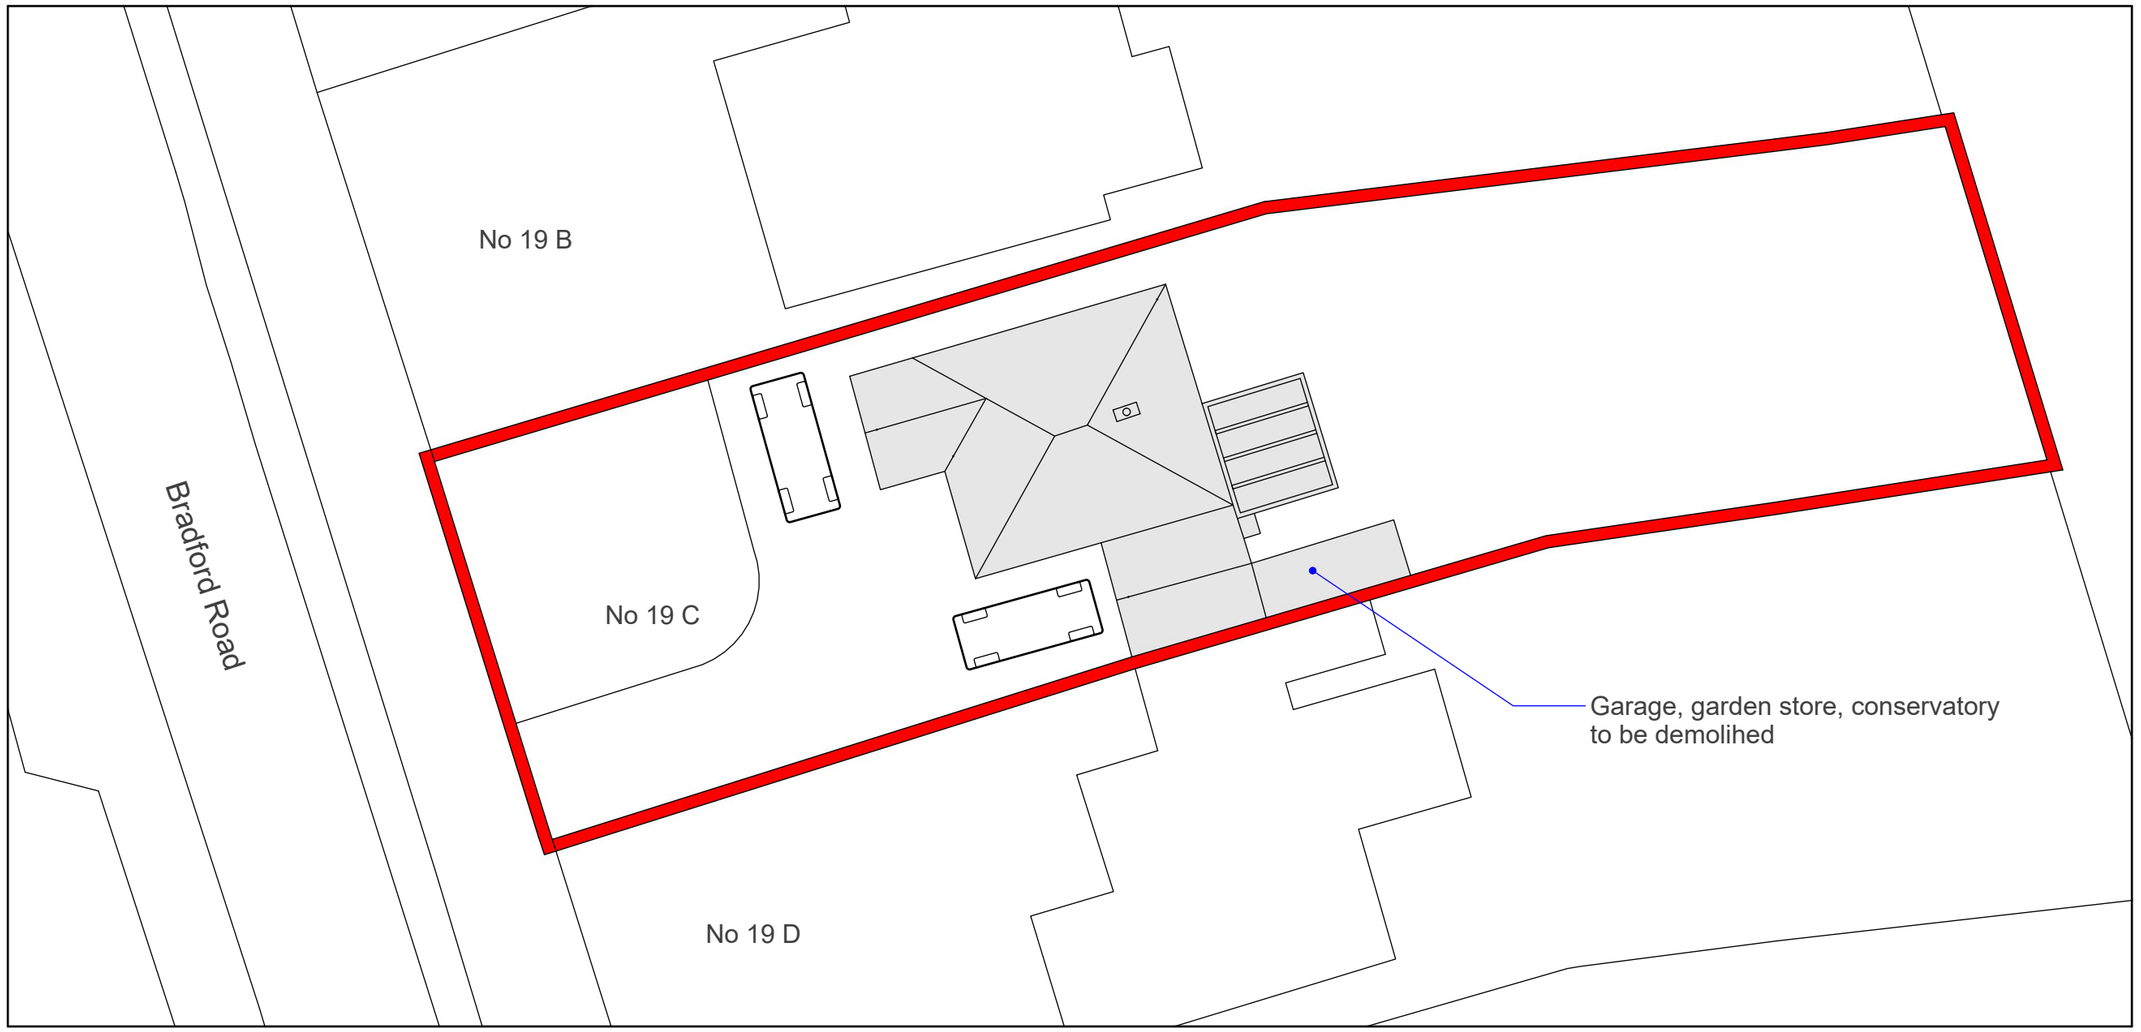

Scale: 1:200 A3

The Planning *Works*
www.theplanningworks.co.uk

Site / Block / Roof Plan - Existing

May 5, 2026	No 19C Bradford Road, Winsley, BA15 2HW	Single Storey Extension	A	01