
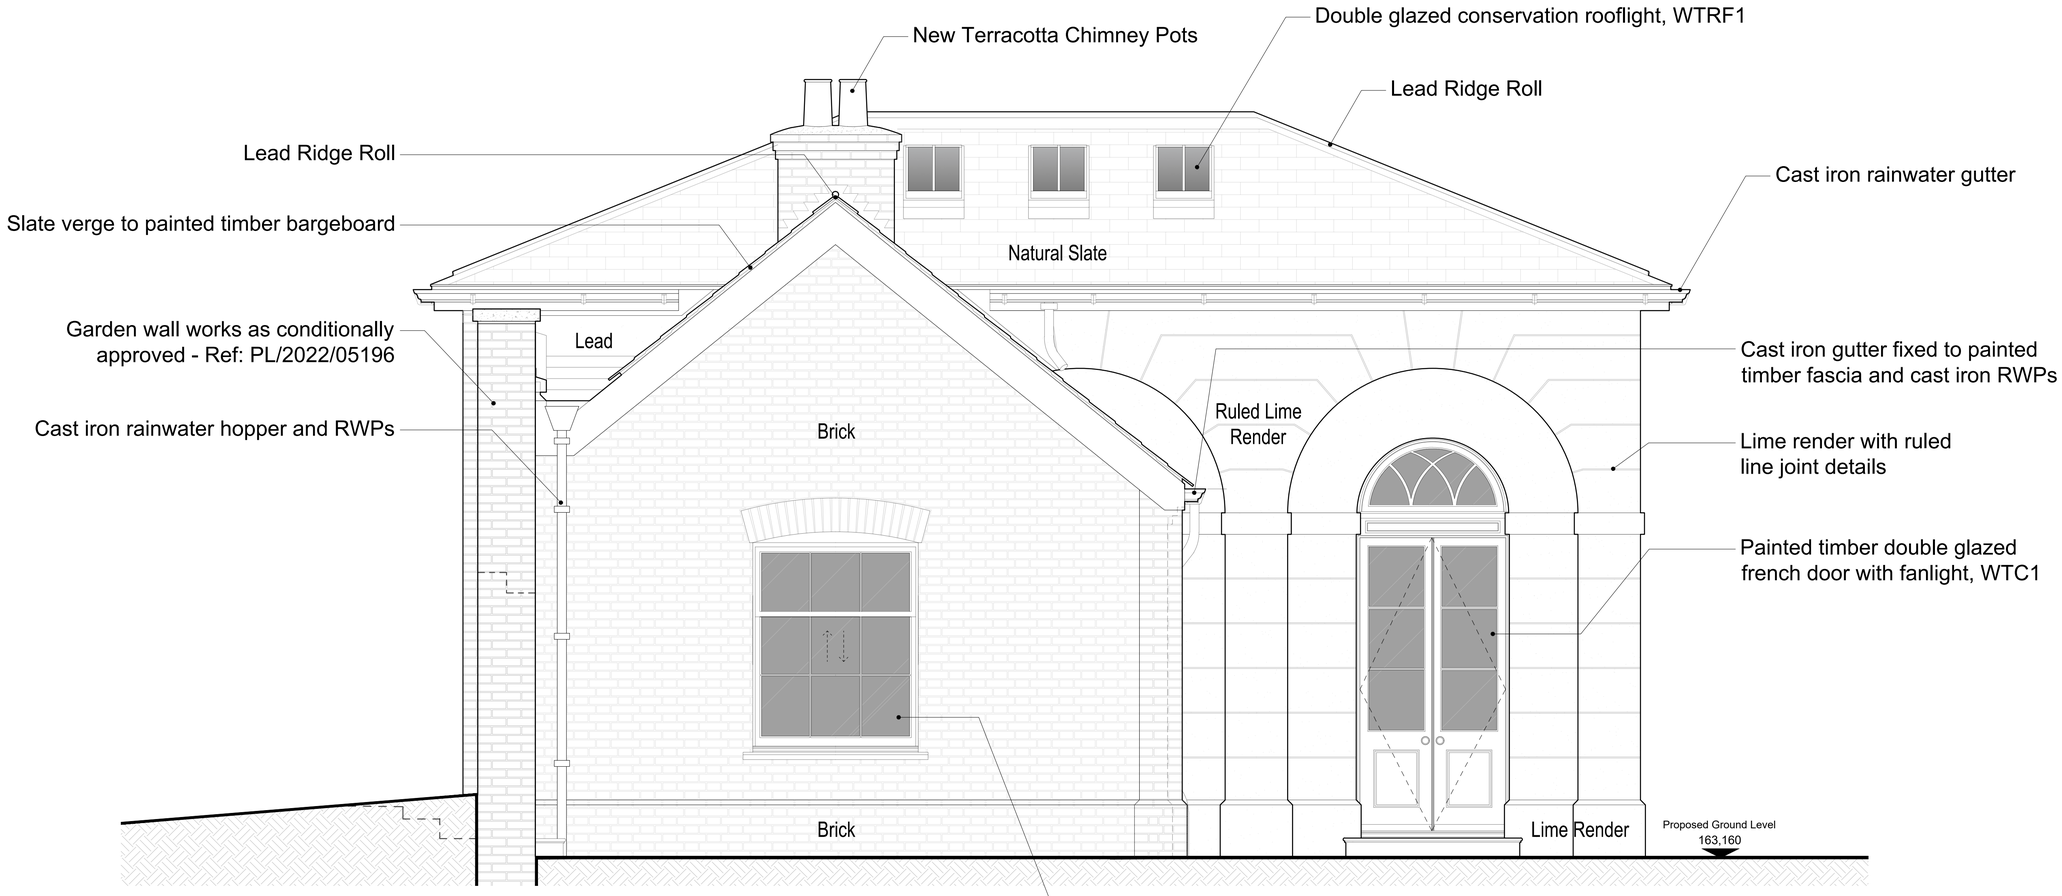


211 Building 5 - Proposed North Elevation

1:25 @ A1

No. Notes

1. Dimensions to be verified on site. Only figured dimensions to be used and any discrepancies in dimensions are to be reported to the architect. No dimensions are to be scaled from printed drawings. Any areas indicated on this drawing are for guidance only. No responsibility is taken for their accuracy.
2. There is a risk of injury or death in construction if the works are not properly planned and supervised. The contractor must not undertake any element of the work without first having carried out the necessary risk assessments and prepared detailed method statements.

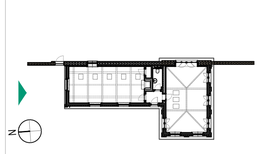

KEY PLAN

Scale 1:25@A1

0 0.5 1 1.5 2 2.5m

FOR PLANNING

no.	revision.	date.
P1	Sash horns removed from windows	05/05/26
P1	Initial	20/03/26

Job: TH - Walled Garden Buildings

Title: Building 5 - North Elevation

Type: Building 5

Status: FOR PLANNING

drawn by	JM	checked by	DY	approved by	DY
scale	1:25 @ A1	size	A1	date	10/11/25
job number		drawing number		revision	
	3124		211		P1

BLDA ARCHITECTS

RIBA Chartered Practice

211 Design Centre East
Chelsea Harbour
London, SW10 0XF

mail@blda.co.uk
www.blda.co.uk
t +44 (0) 20 7838 5555