* COPYRIGHT.
DO NOT SCALE EXCEPT FOR PLANNING PURPOSES.
CHECK ALL DIMENSIONS ON SITE.
THIS DRAWING IS ONLY TO BE USED ON THE SITE
FOR WHICH DESIGNED.

1:50 1m 2m 3m
1:100 1m 2m 3m 4m 5m 6m
1:20 200mm 4 600mm 8 1000mm 12
1:1 10mm 20 30mm 40 50mm 60

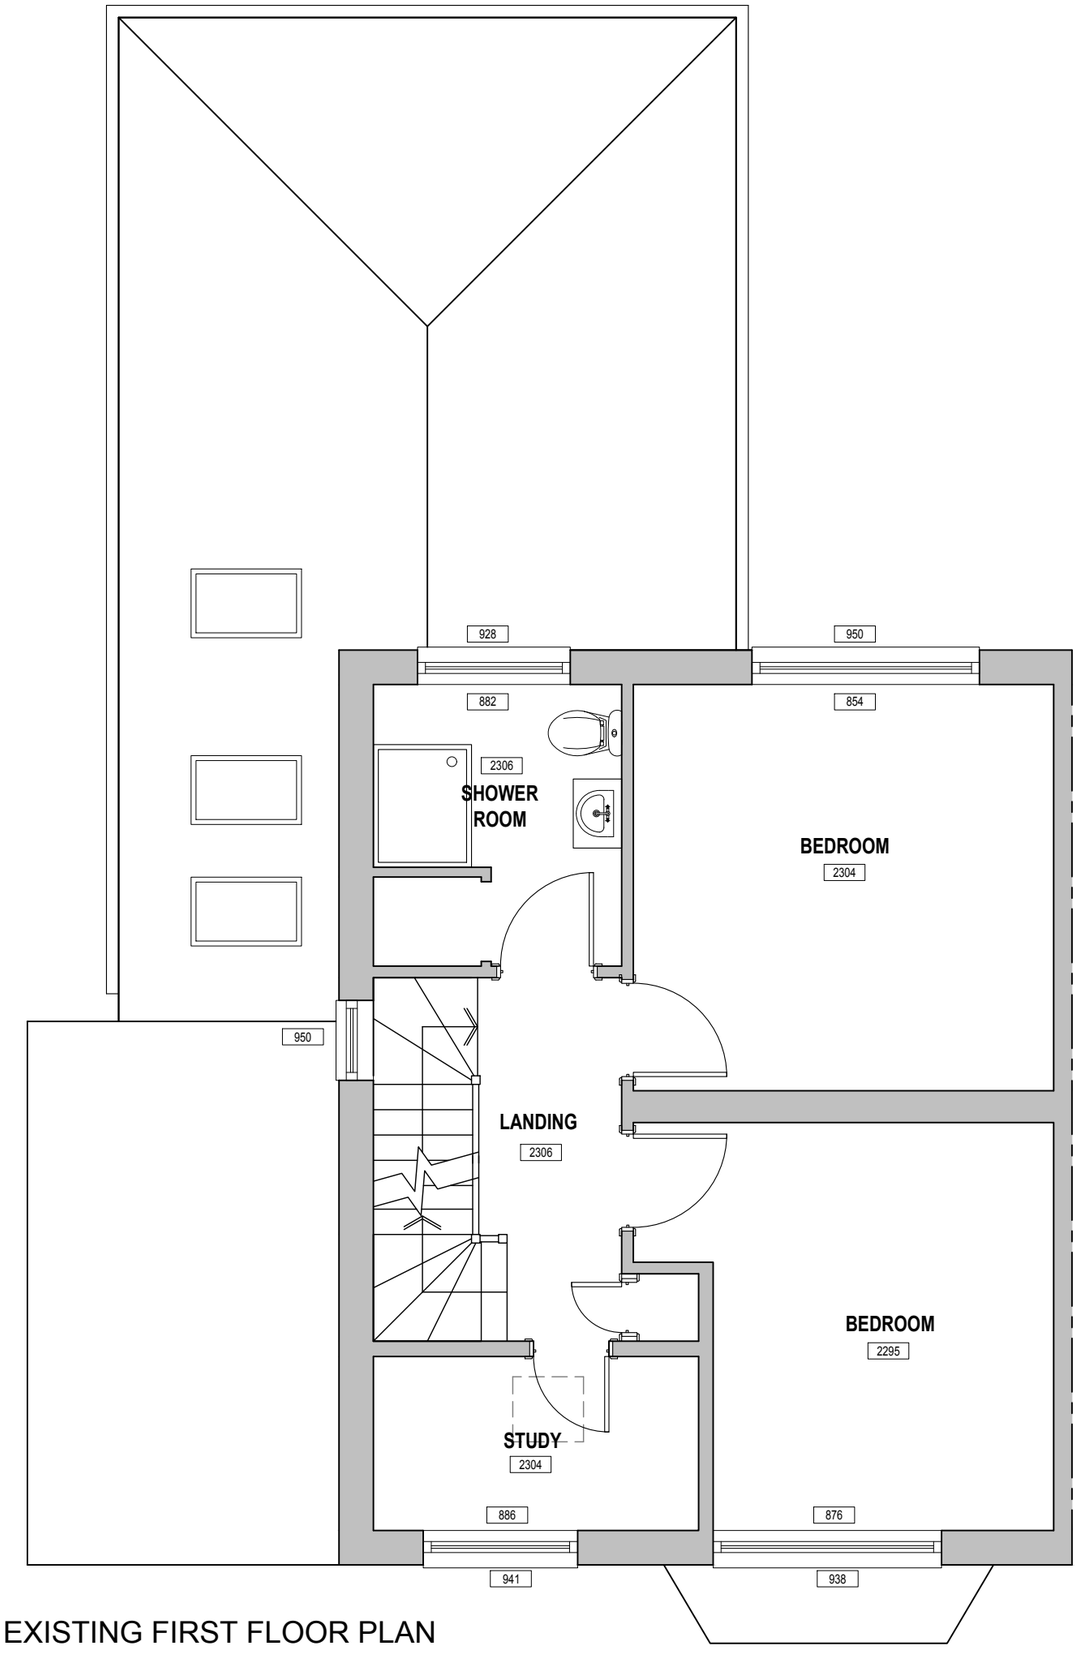

EXISTING FIRST FLOOR PLAN

REVISIONS		DATE

CLIENT:
MR & MRS GOULD

PROJECT:
PROPOSED TWO STOREY
SIDE EXTENSION & FRONT PORCH
TOGETHER WITH
INTERNAL RECONFIGURATION
AT 22 ORCHARD ROAD, CHIPPENHAM,
WILTSHIRE, SN14 0BE

TITLE:
EXISTING FIRST FLOOR PLAN

DRAWN:	SCALES @ A3: 1:50
CHECKED: JA	
DATE: APR 26	
DRG No: AA/26/12/03	REV.: -

Armstrong architecture
THE OLD BAKEHOUSE, 21 TIMBER STREET,
CHIPPENHAM, WILTSHIRE, SN15 3BS
01249 404 004 info@armstrongarchitecture.co.uk