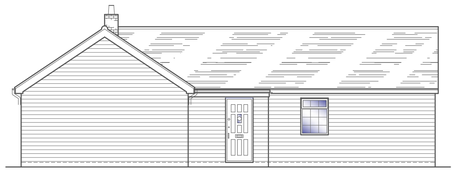

SOUTHERN ELEVATION

Scale 1:100

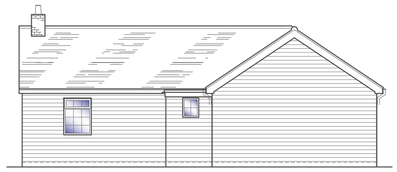

EASTERN ELEVATION

Scale 1:100

NORTHERN ELEVATION

Scale 1:100

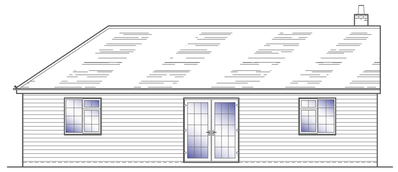

WESTERN ELEVATION

Scale 1:100

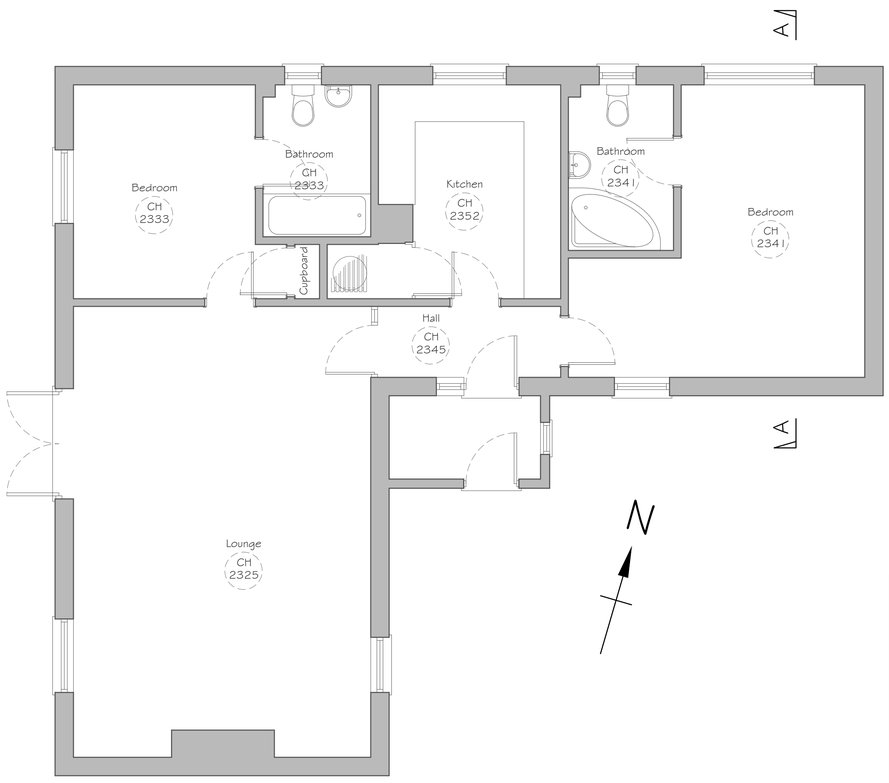

GROUND FLOOR PLAN

Scale 1:50

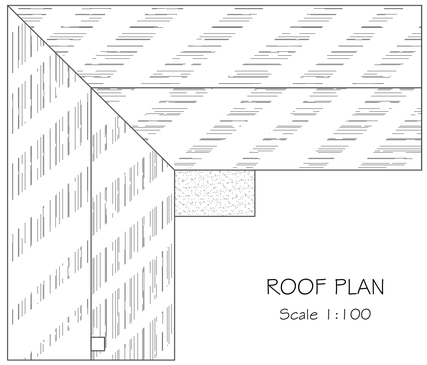

ROOF PLAN

Scale 1:100

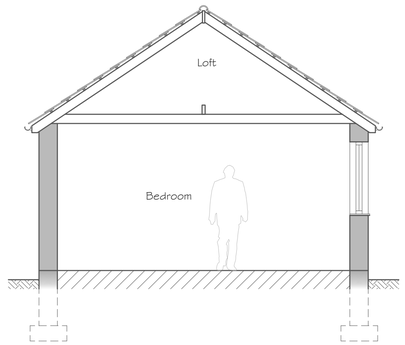

SECTION A-A

Scale 1:50

1:50 [m]
0 0.5 1.0 1.5 2.0 2.5

1:100 [m]
0 1 2 3 4 5

1:500 [m]
0 5 10 15 20 25

1:1250 [m]
0 20 40 60

1:2500 [m]
0 50 100

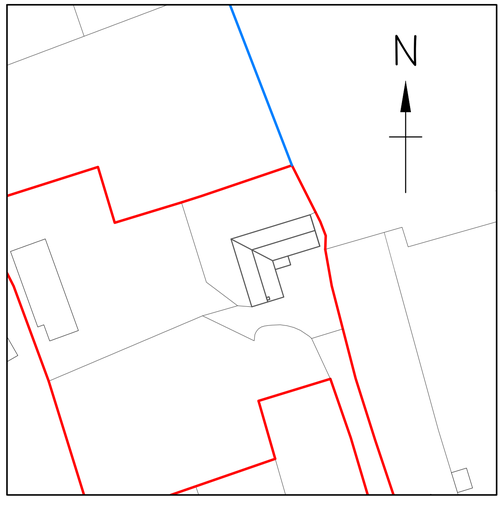

BLOCK PLAN

Scale 1:500

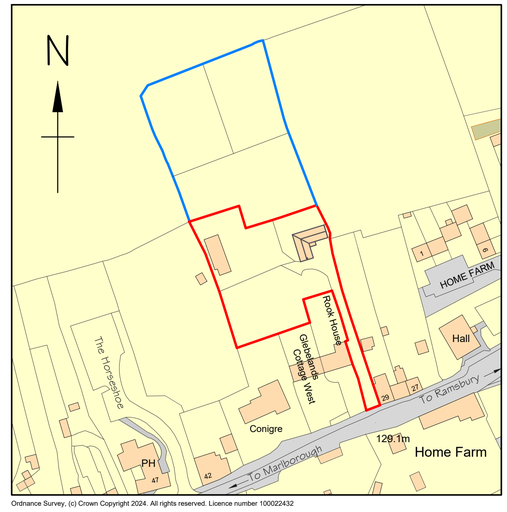

Ordnance Survey, (c) Crown Copyright 2024. All rights reserved. Licence number 100022432

LOCATION PLAN

Scale 1:1250

Alex Dawson
www.addraughting.co.uk
alex@addraughting.co.uk
01672 511412
07791 341698

59 Barrow Close
Marlborough
Wiltshire
SN8 2BE

AD DRAUGHTING
ARCHITECTURAL SERVICES

Client

MR & MRS THOMAS

Job Title

EXTENSION AT:
GLEBELANDS BUNGALOW,
MILDENHALL,
WILTSHIRE,
SN8 2LR.

Drawing Title

EXISTING ELEVATIONS AND PLANS

Scale	AS SHOWN		
Date	10/09/2025	Drawn	AD

Drawing No.	Rev
1395-01	A

841 x 594 A1