First Floor Plan

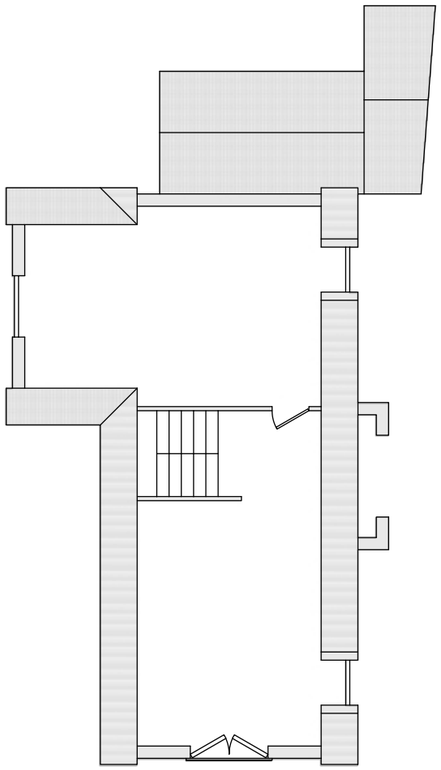

Gound Floor Plan

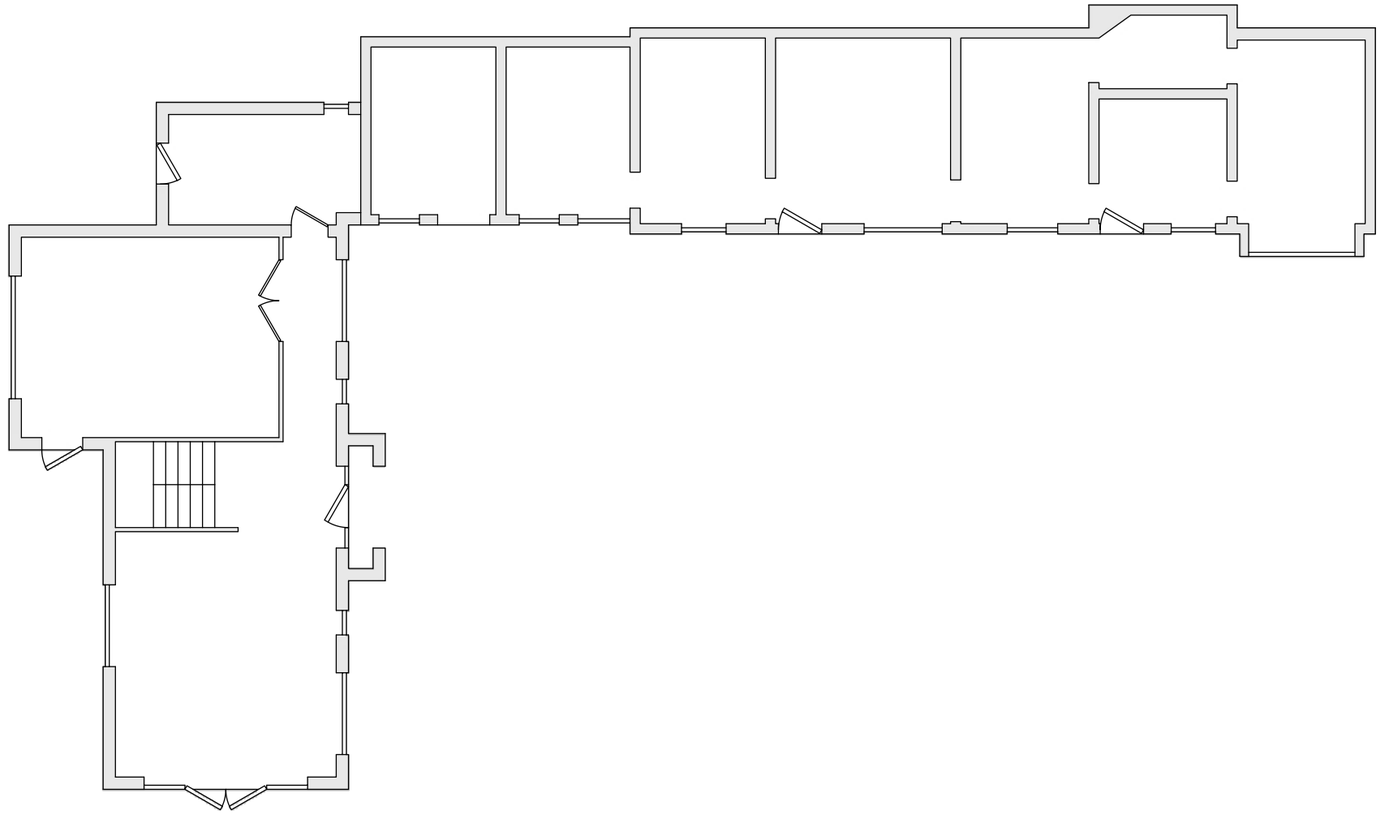

0 10

Scale (m)

Plans, Surveys & Planning Ltd don.pspltd@outlook.com	Site Address: The Mount, Upper Seagry, SN15 5EX Client: Mr N Good	CLOPUD - Former Stables Proposed Floor Plans (Combined)
Drawn Date: 05/12/2025 Drawn by: DF Scale 1:150 on A3 Paper		

REVISIONS

	MM/DD/YY	REMARKS
B	20/05/2026	Sheet scale corrected
C	__/__/__	...
D	__/__/__	...
E	__/__/__	...
F	__/__/__	...

The information contained in this drawing is the sole property of Plans, Surveys & Planning Ltd. Any reproduction in part or as a whole without the written permission of Plans, Surveys & Planning Ltd is strictly prohibited.