EXTERIOR WORKS:

Entrance doors are dirty. Clean Doors.

Patch base board in entrance.

Replace fascia and projecting signage with new branding.

Replace lighting bars illuminating signs with new standard lighting bars/strips.

Check lead flashing for damage and clear moss.

Remove receipt bin at ATM.

Refix metal edging to both window bays and scarf wood to repair bay structure beneath.

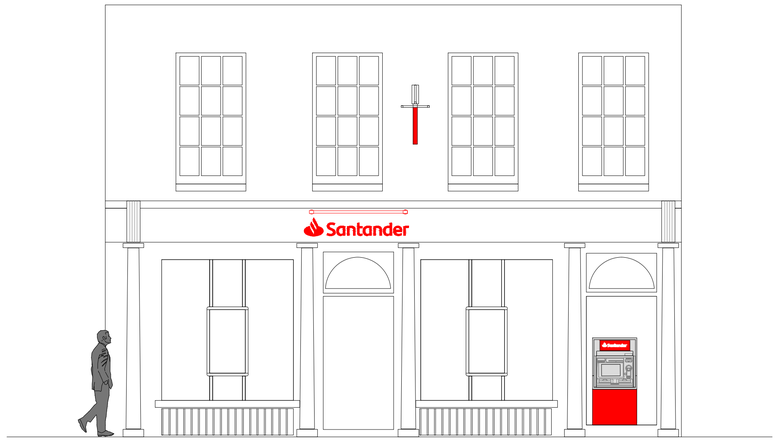

PROPOSED FRONT ELEVATION

1:50 @ A1, 1:100 @ A3

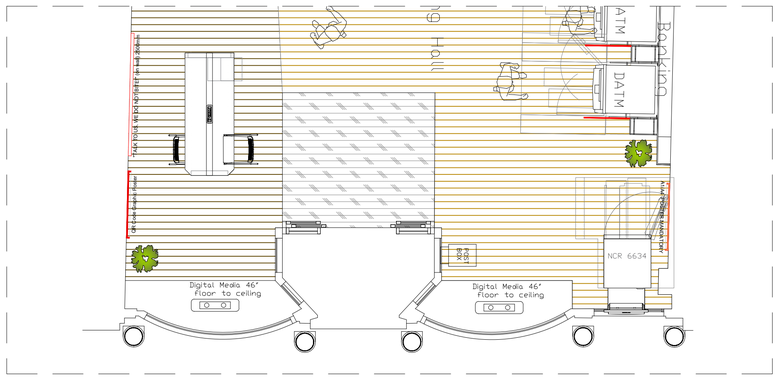

PROPOSED SHOPFRONT PLAN

1:50 @ A1, 1:100 @ A3

0 1 2 3 4 5

Metres Scale 1:50 @ A1, 1:100 @ A3

Notes.

This Drawing is the copyright and property of Santander UK PLC. It must not be copied or published without written consent.

Do not scale from this drawing.

Rev	Description	Date	By

PLANNING - LBC

Client: Santander

Project: Salisbury
53 Silver Street,
Wiltshire, SP1 2NG

Title: Proposed Front Elevation

Scale: 1:50 @ A1 & 1:100 @ A3

Drn		App
BG		RSB
Date		Date
22/04/2026		07/05/2026

Client drawing number: SalisburySL-0088-FR-EL-PR-PL

rev.: -

Colliers