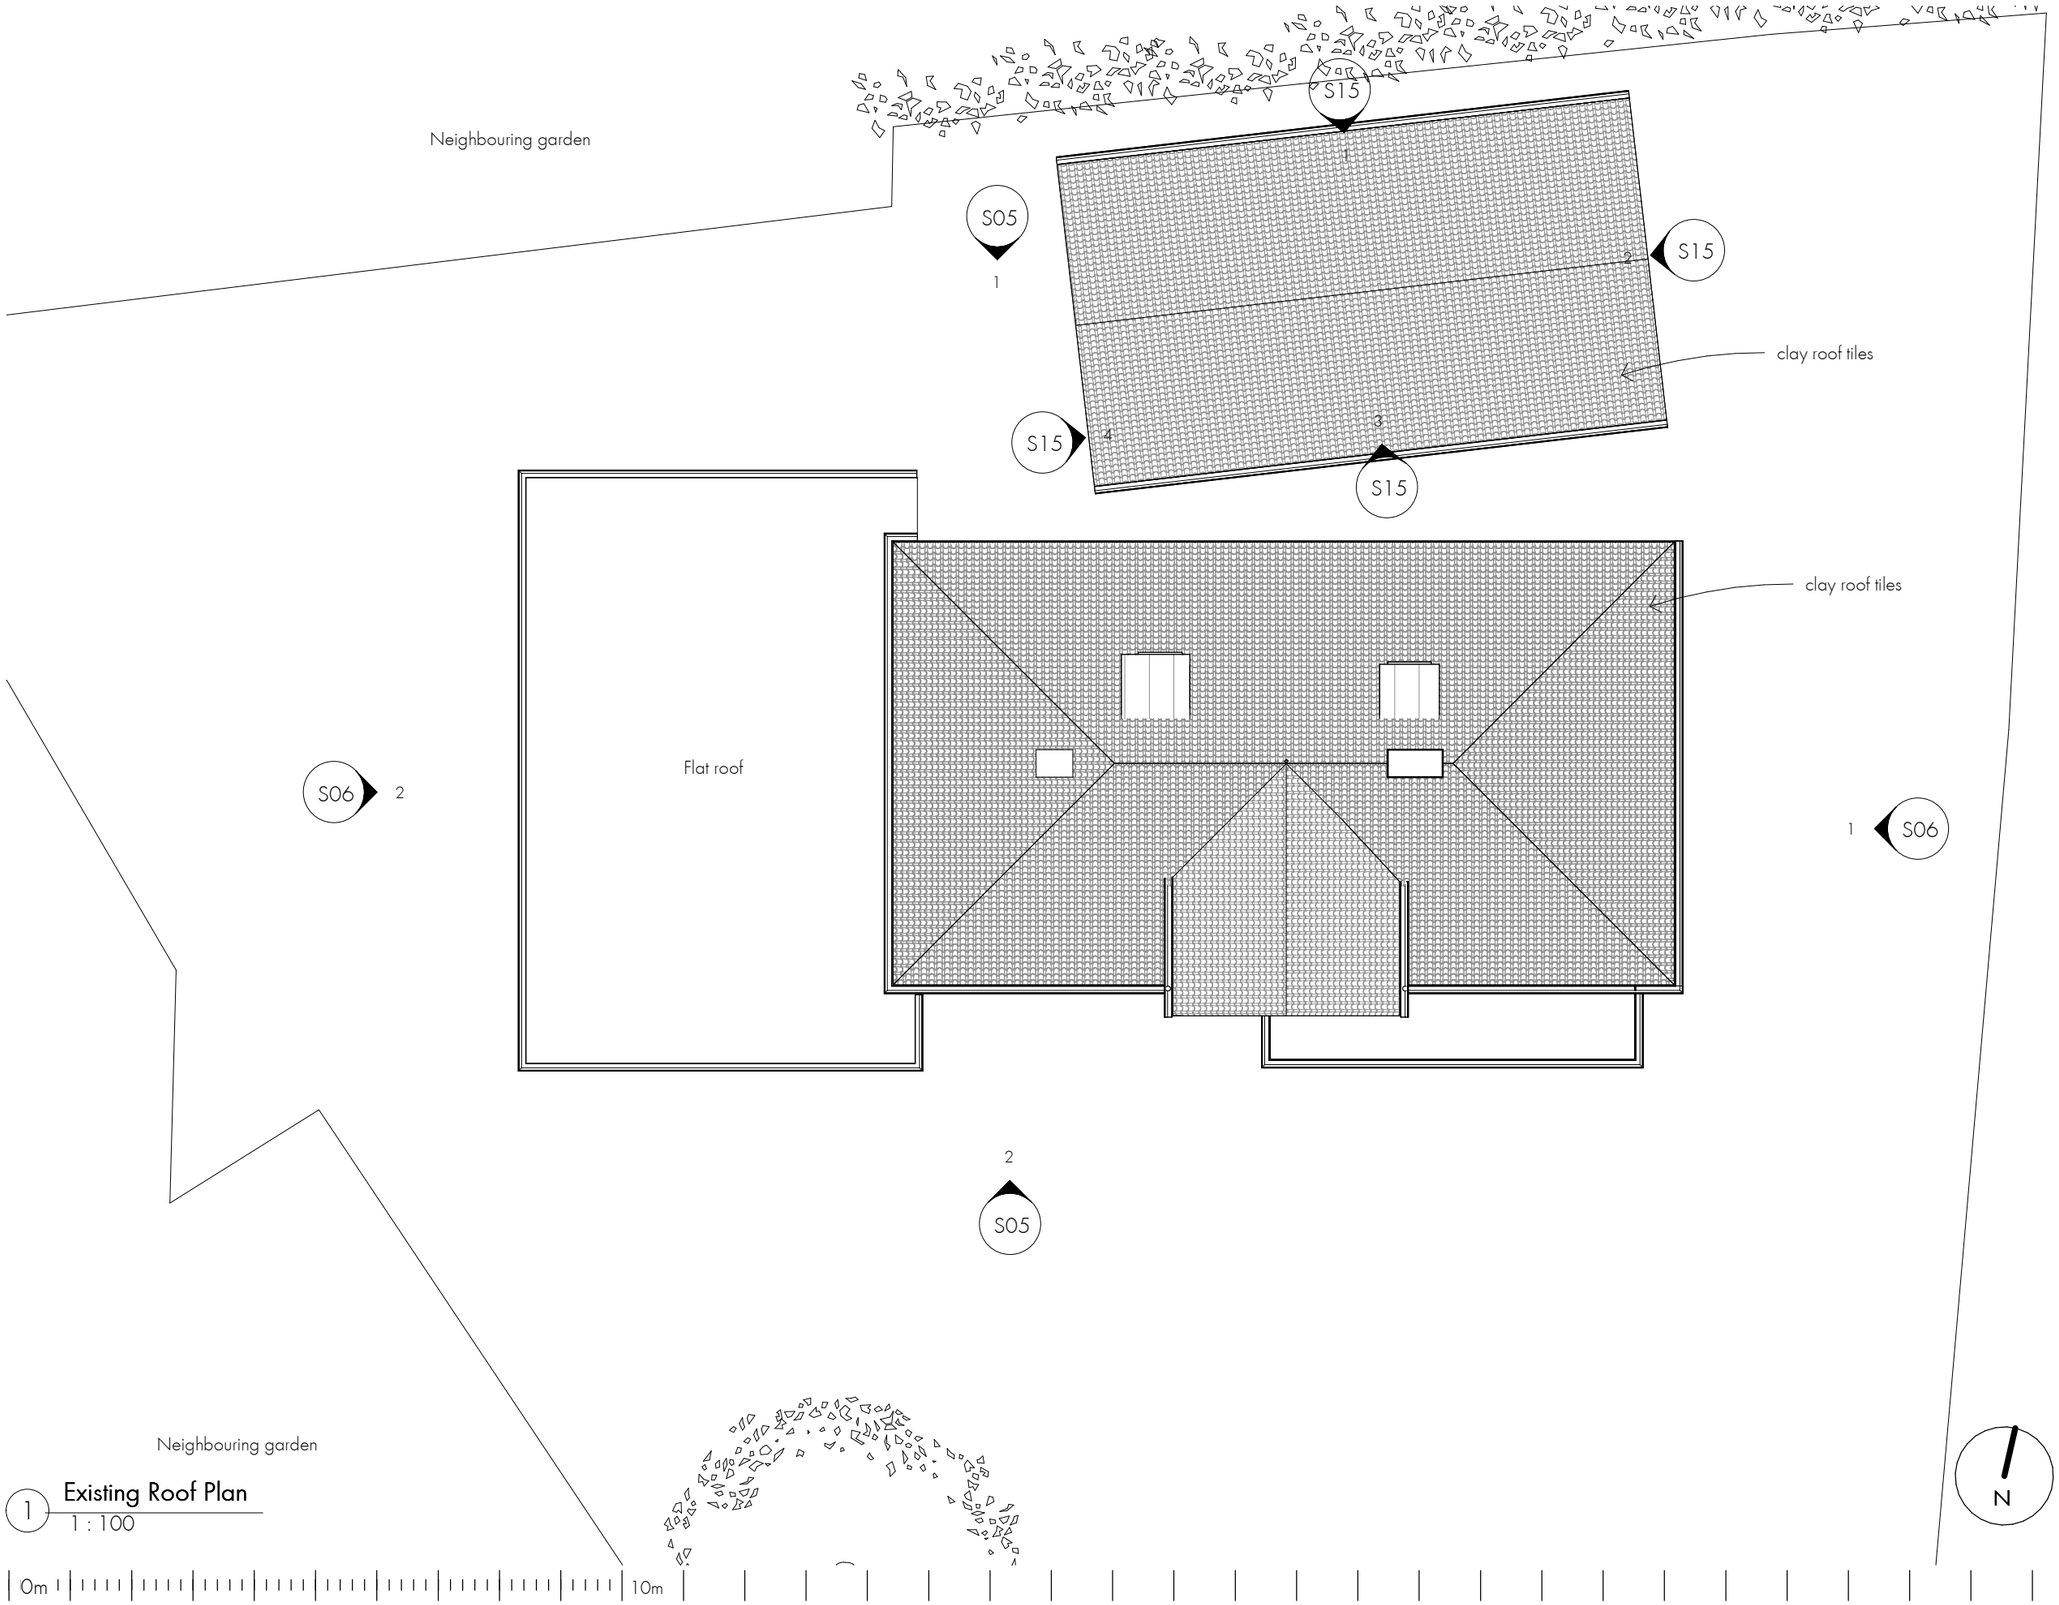


1 Existing Roof Plan
1 : 100

No.	Description	Date

LAWRENCE DUCK
ARCHITECTURE
e: contact@lawrenceduck.co.uk
m: 07425152671

Robbins Nursery

Existing Roof Plan

Project number	092
Date	20/04/2026 17:27:25
Drawn by	LD
Checked by	-
Drawing no	S04
Scale	1 : 100
Paper size	A3