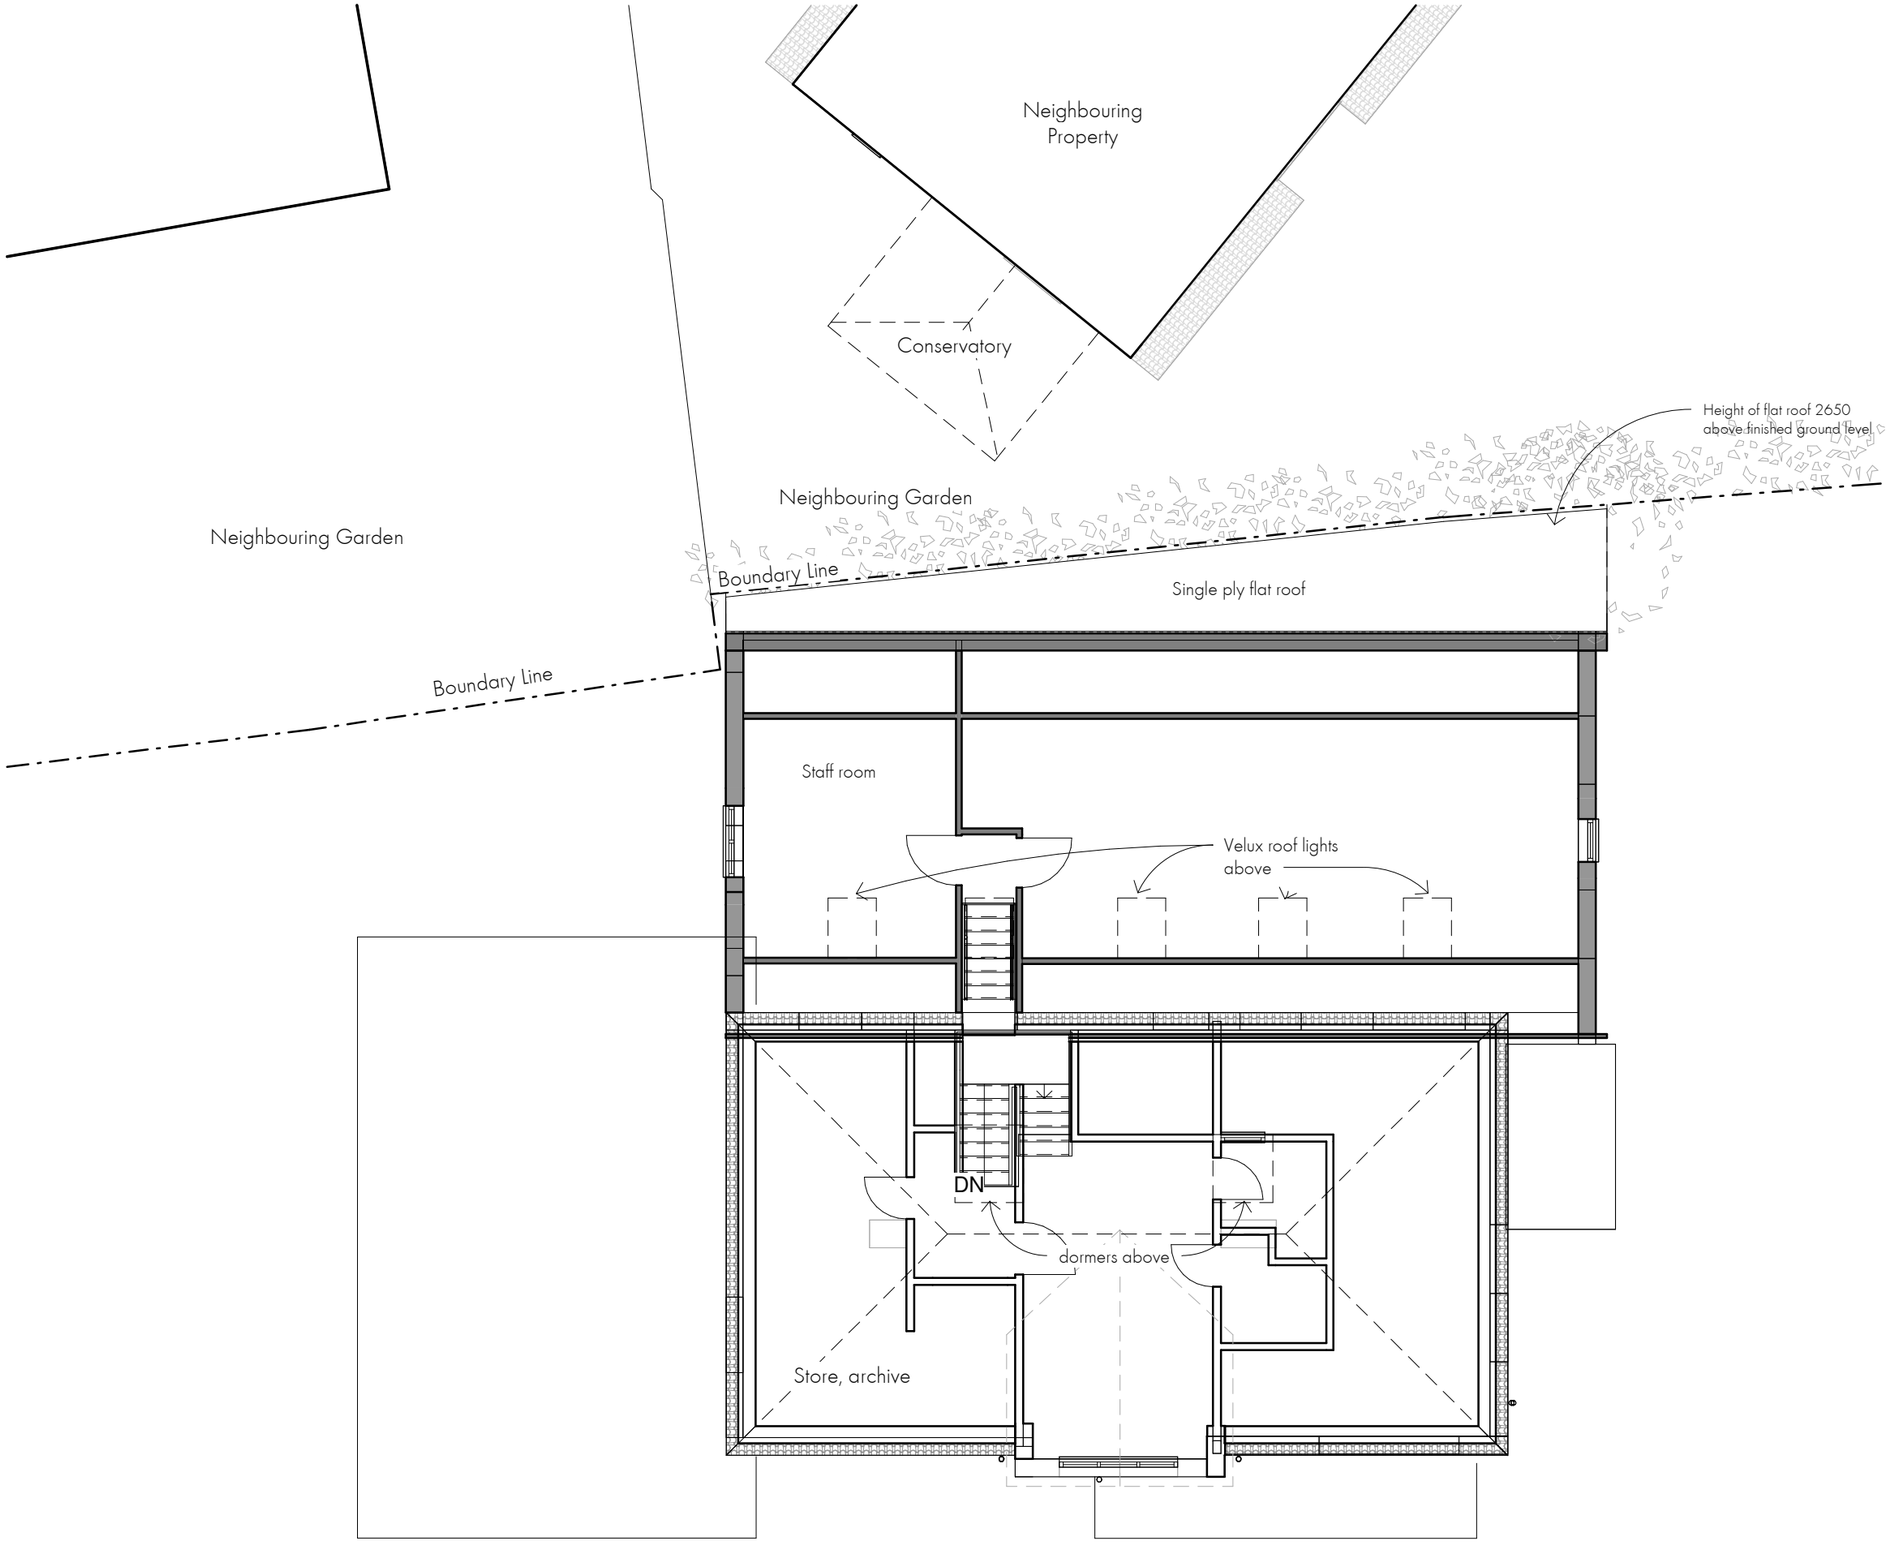


No.	Description	Date

LAWRENCE DUCK
ARCHITECTURE
e: contact@lawrenceduck.co.uk
m: 07425152671

Robbins Nursery

Proposed First Floor Plan

Project number	092
Date	4/22/2026 3:12:52 PM
Drawn by	LD
Checked by	-
Drawing no	S09
Scale	1 : 100
Paper size	A3

N

0m 10m