


1 Existing North Elevation
1 : 100

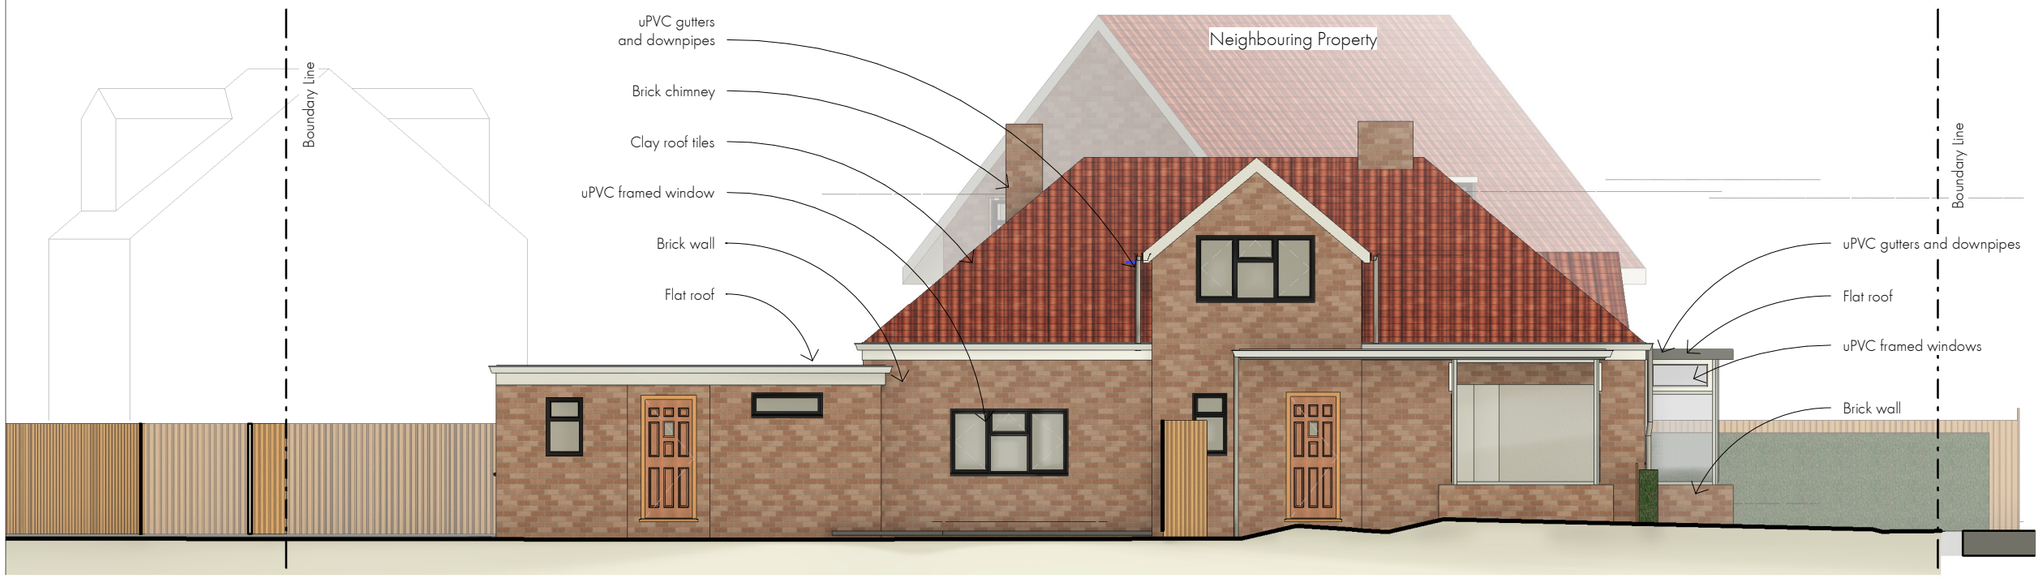

2 Existing South Elevation
1 : 100

0m 10m

No.	Description	Date

LAWRENCE DUCK
ARCHITECTURE
e: contact@lawrenceduck.co.uk
m: 07425152671

Robbins Nursery

Existing Elevations 1of2

Project number	092
Date	20/04/2026 17:36:38
Drawn by	LD
Checked by	-
Drawing no	S05
Scale	1 : 100
Paper size	A3