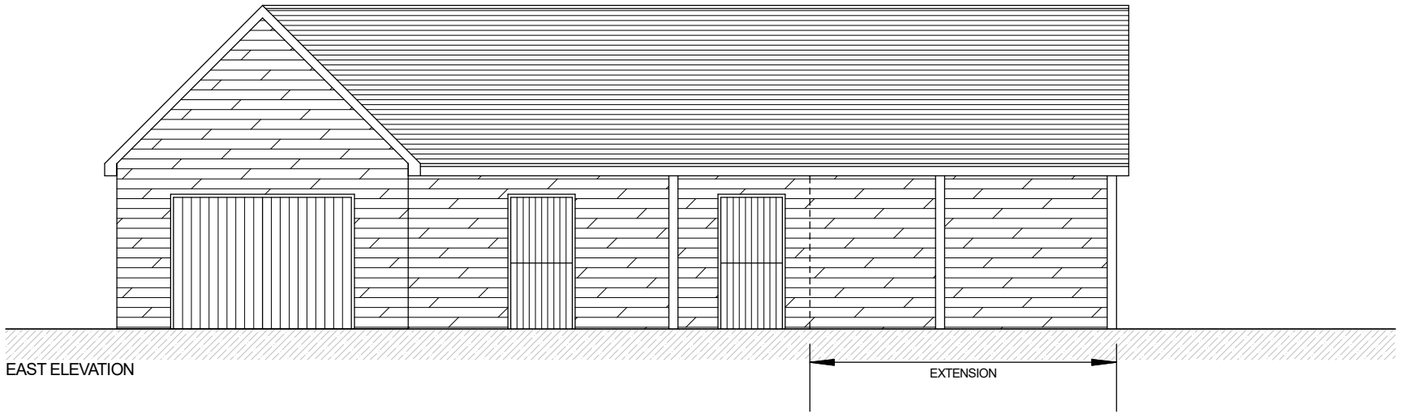

EAST ELEVATION

NORTH ELEVATION

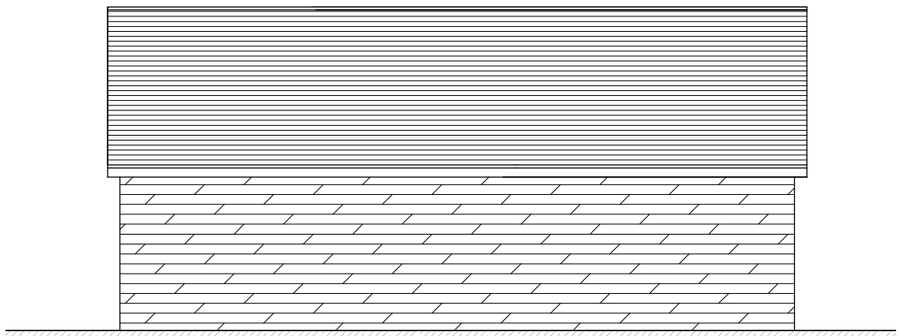

SOUTH ELEVATION

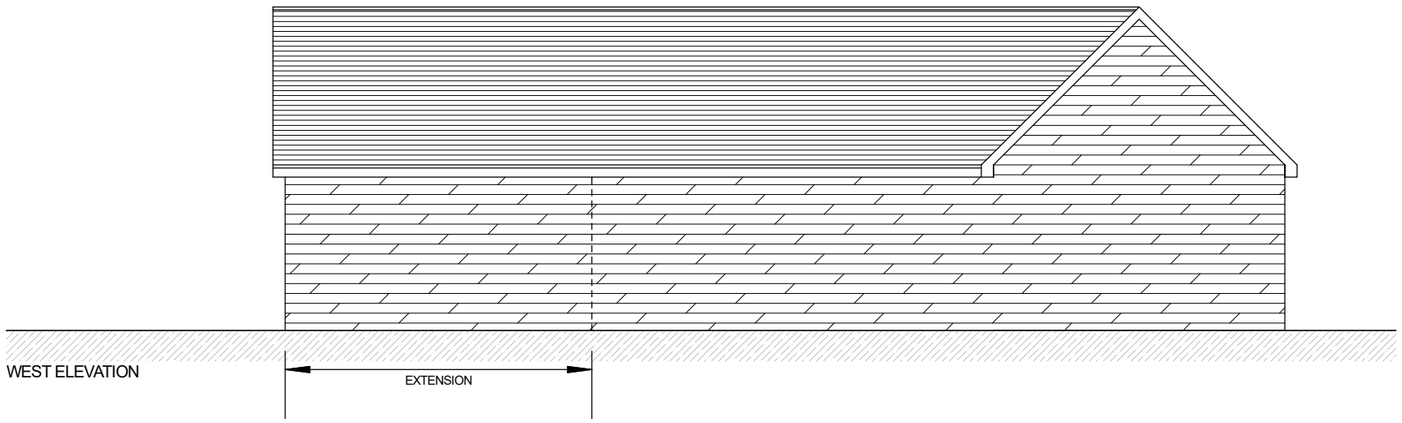

WEST ELEVATION

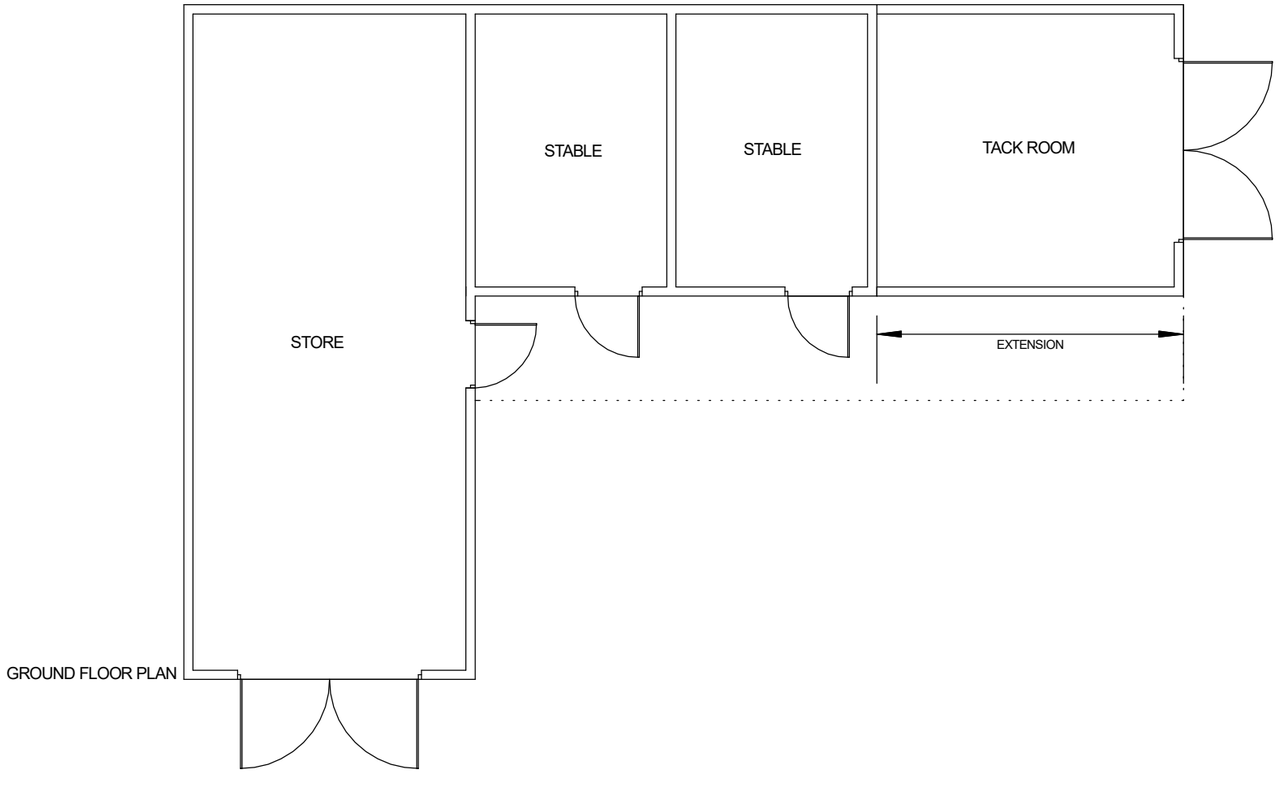

GROUND FLOOR PLAN

0 1 2 3 4 5m

Willis & Co.

Chartered Town Planners
30 The Causeway, Chippenham, Wiltshire, SN15 3DB.
Telephone: 01249 444975 Facsimile: 01249 655556
Email: Willisplan@aol.com

Client; Mr & Mrs Ellis.
Title; Barn at New Buildings, Chute, Andover SP11 9ED.

Existing Elevations & Floorplan.

Scale; 1:100 @ A3 **Date;** April 2026 **Drawing no;** JE-JH-03

This drawing is copyright and may not be reproduced, in whole or part, without the express consent of Willis & Co.
Reproduced from the Ordnance Survey map with the permission of the Controller of Her Majesty's Stationery Office, Licence Number AL 51841A/0001