


EXISTING SOUTH WEST ELEVATION

OUTBUILDINGS

CARPORT

OUTLINE EX HOUSE

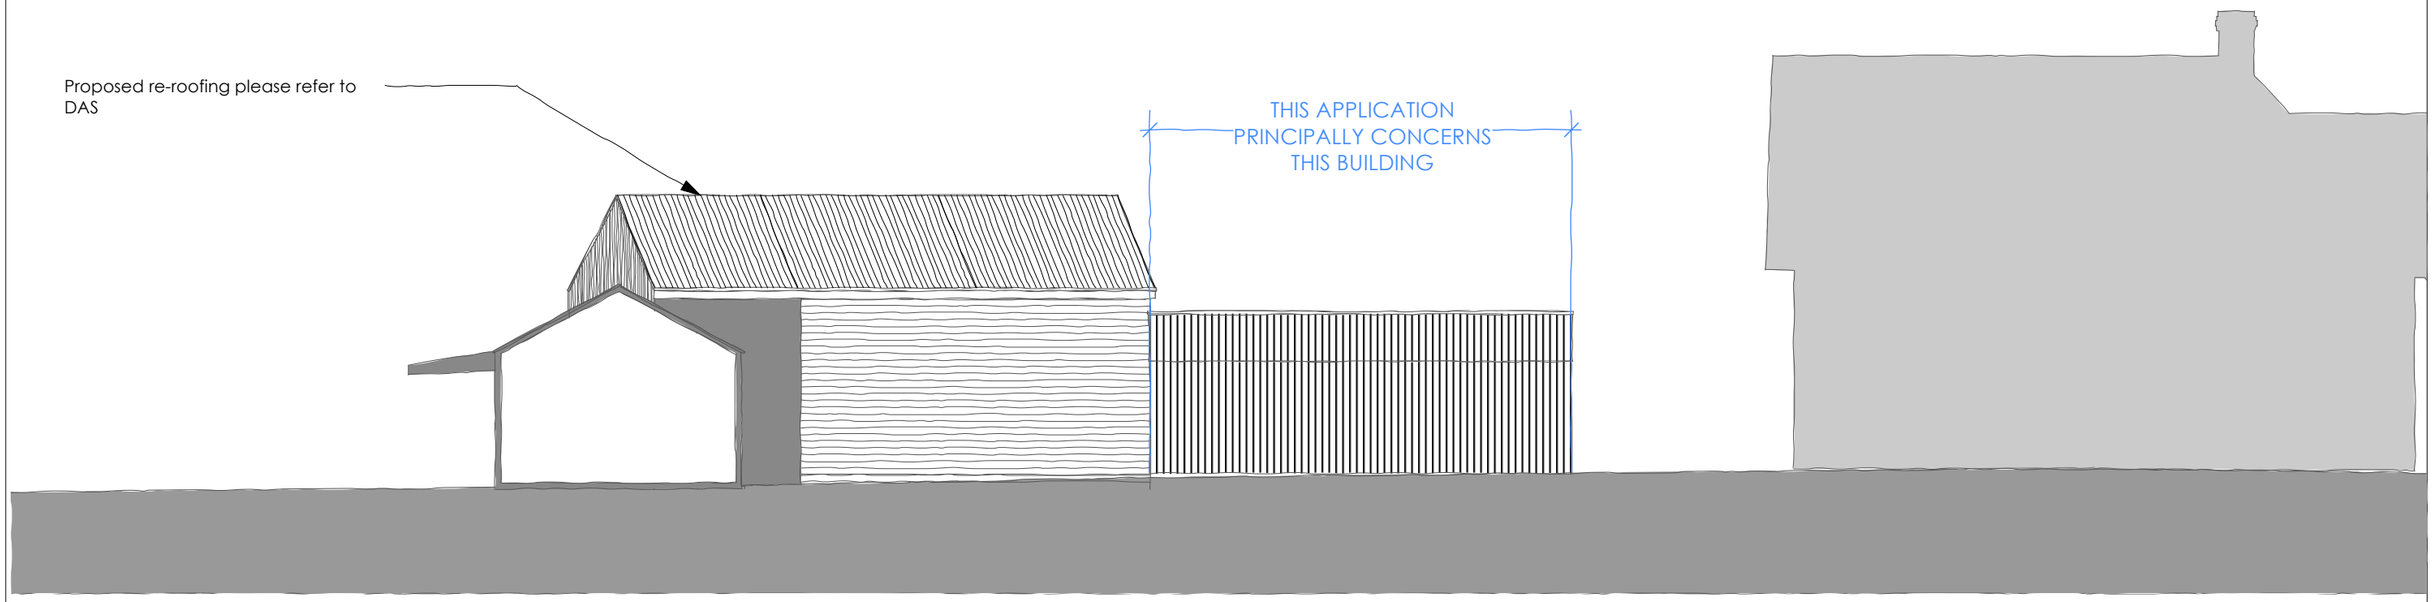

OUTBUILDING

OUTBUILDINGS

MAIN HOUSE BEHIND

OUTBUILDINGS

CARPORT BEHIND

OUTBUILDING

EXISTING NORTH WEST ELEVATION

0 1 2 3 4

1:100 METRES

AMENDMENT: DATE

Status: PLANNING

Job no / drawing no: 868 S CP 03

Job title: 62 USW-Stables

Drawing title: Ex Elevations 2

Date: APRIL 2026 | Sheet: A3 | Scale: 1:100 | Drawn by | Checked by

hetreed ross architects
hra
www.hetreedross.com 01225 755867