

DRAWINGS BASED ON TOPOGRAPHY & SITE BOUNDARY LIMITS INFORMATION PROVIDED BY OTHERS, IF ONSITE DISCREPANCIES ARISE, BRING TO A HARLOW & SONS ATTETNTION IMMEDIATELY

IF IN DOUBT,ASK - DO NOT SCALE - CHECK ON SITE DIMENSIONS.
SITE DIMENSIONS TO BE CHECKED PRIOR TO START - DISCREPANCIES TO BE RAISED WITH A HARLOW & SON

All DIMENSIONS ARE TO STRUCTURAL ELEMENTS & NOT TO APPLIED FINISHES

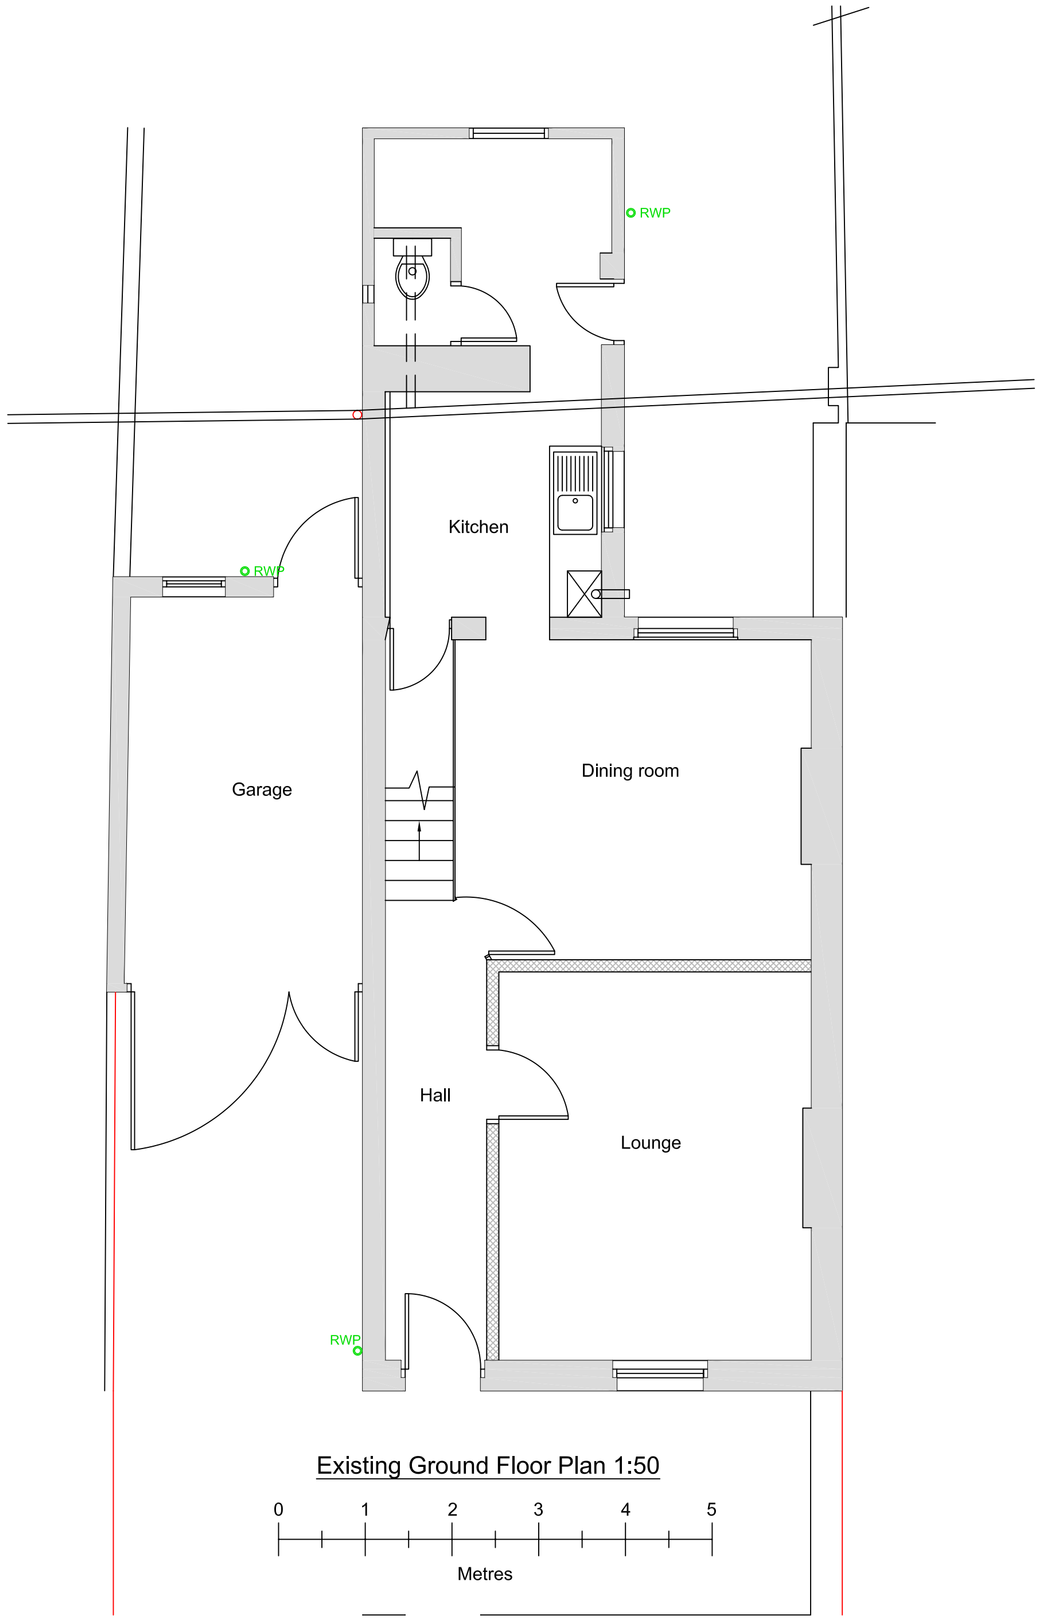

Existing Ground Floor Plan 1:50

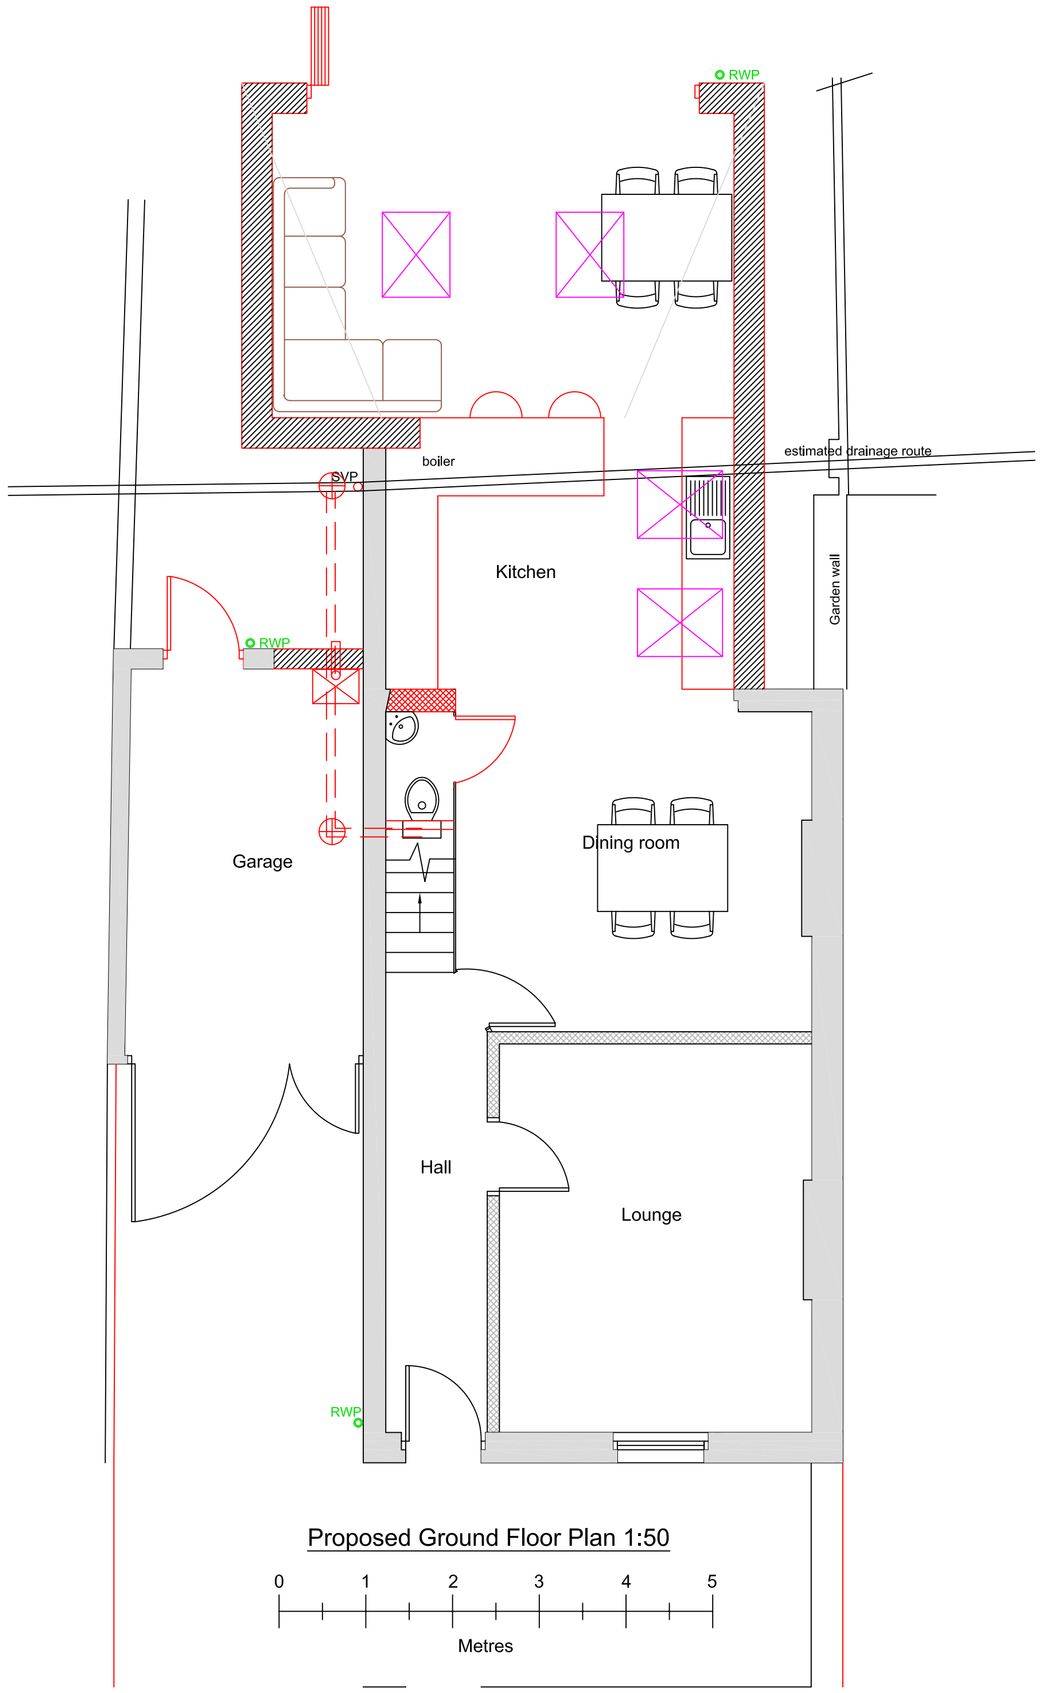

Proposed Ground Floor Plan 1:50

Drawn by	A Harlow & Son 01225 938329	
Proposed Single Storey Rear Extension for Mr D Ranger at 6 Eastbourne Road Trowbridge Wiltshire BA14 7HN		
	A1 Papersize	
Scale	1:50	Drawing No AH2026/55
Date	10th July 2026	Sheet 2 of 2

This drawing cannot be copied or given to third parties without the written permission of A Harlow & Son