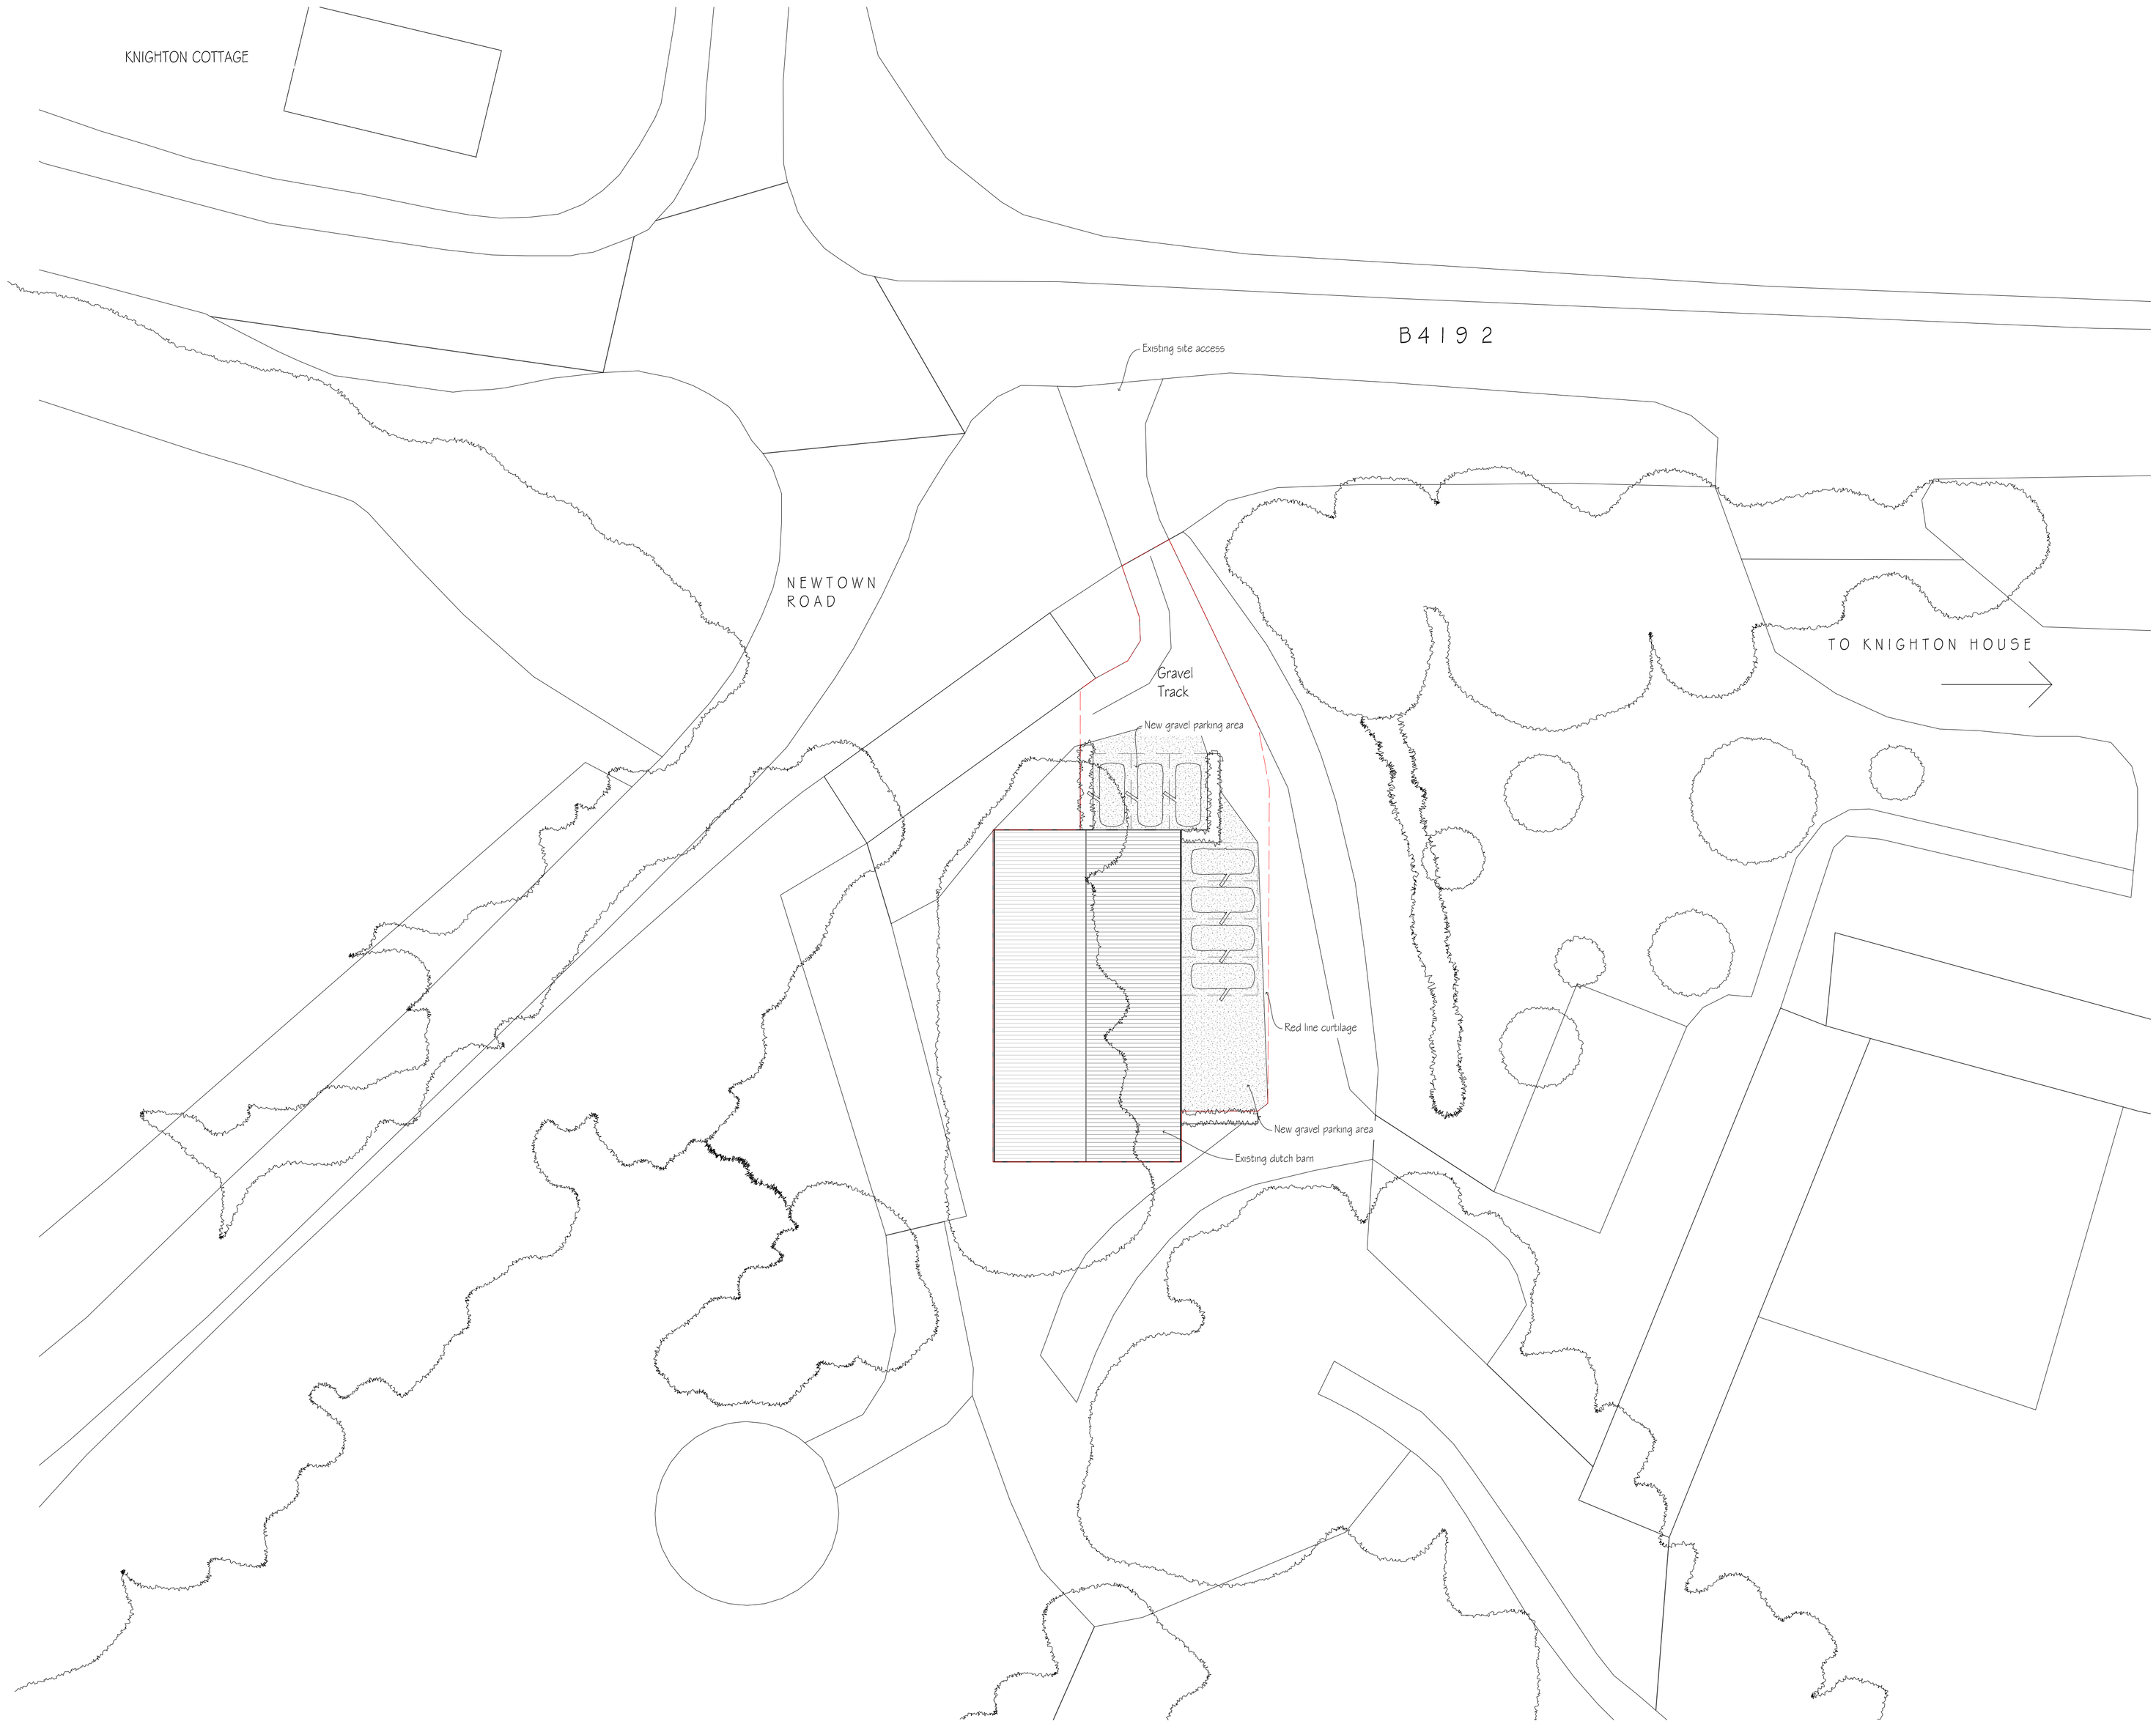

LANDSCAPING KEY

Existing tree

Existing hedge

New planting

0m 5m 10m

revisions	initial	date
A Additional parking spaces added	LTW	06.07.26

Contractors, Sub Contractors and Suppliers are to check all relevant dimensions and levels of site and buildings before commencing any shop drawings or building work.

This drawing is copyright and may not be reproduced in any part of form without the written consent of Fowler Architecture and Planning

project
DUTCH BARN,
Ramsbury

planning

drawing
Site Plan

scale	drawn by	date
1:100 @A1	JTC	July '26

drawing no	rev
210620-100	A

FOWLER ARCHITECTURE & PLANNING

39 High Street
Pewsey
Wiltshire
SN9 5AF

tel (01672) 569444
fax (01672) 569488
enquiries@faap.co.uk