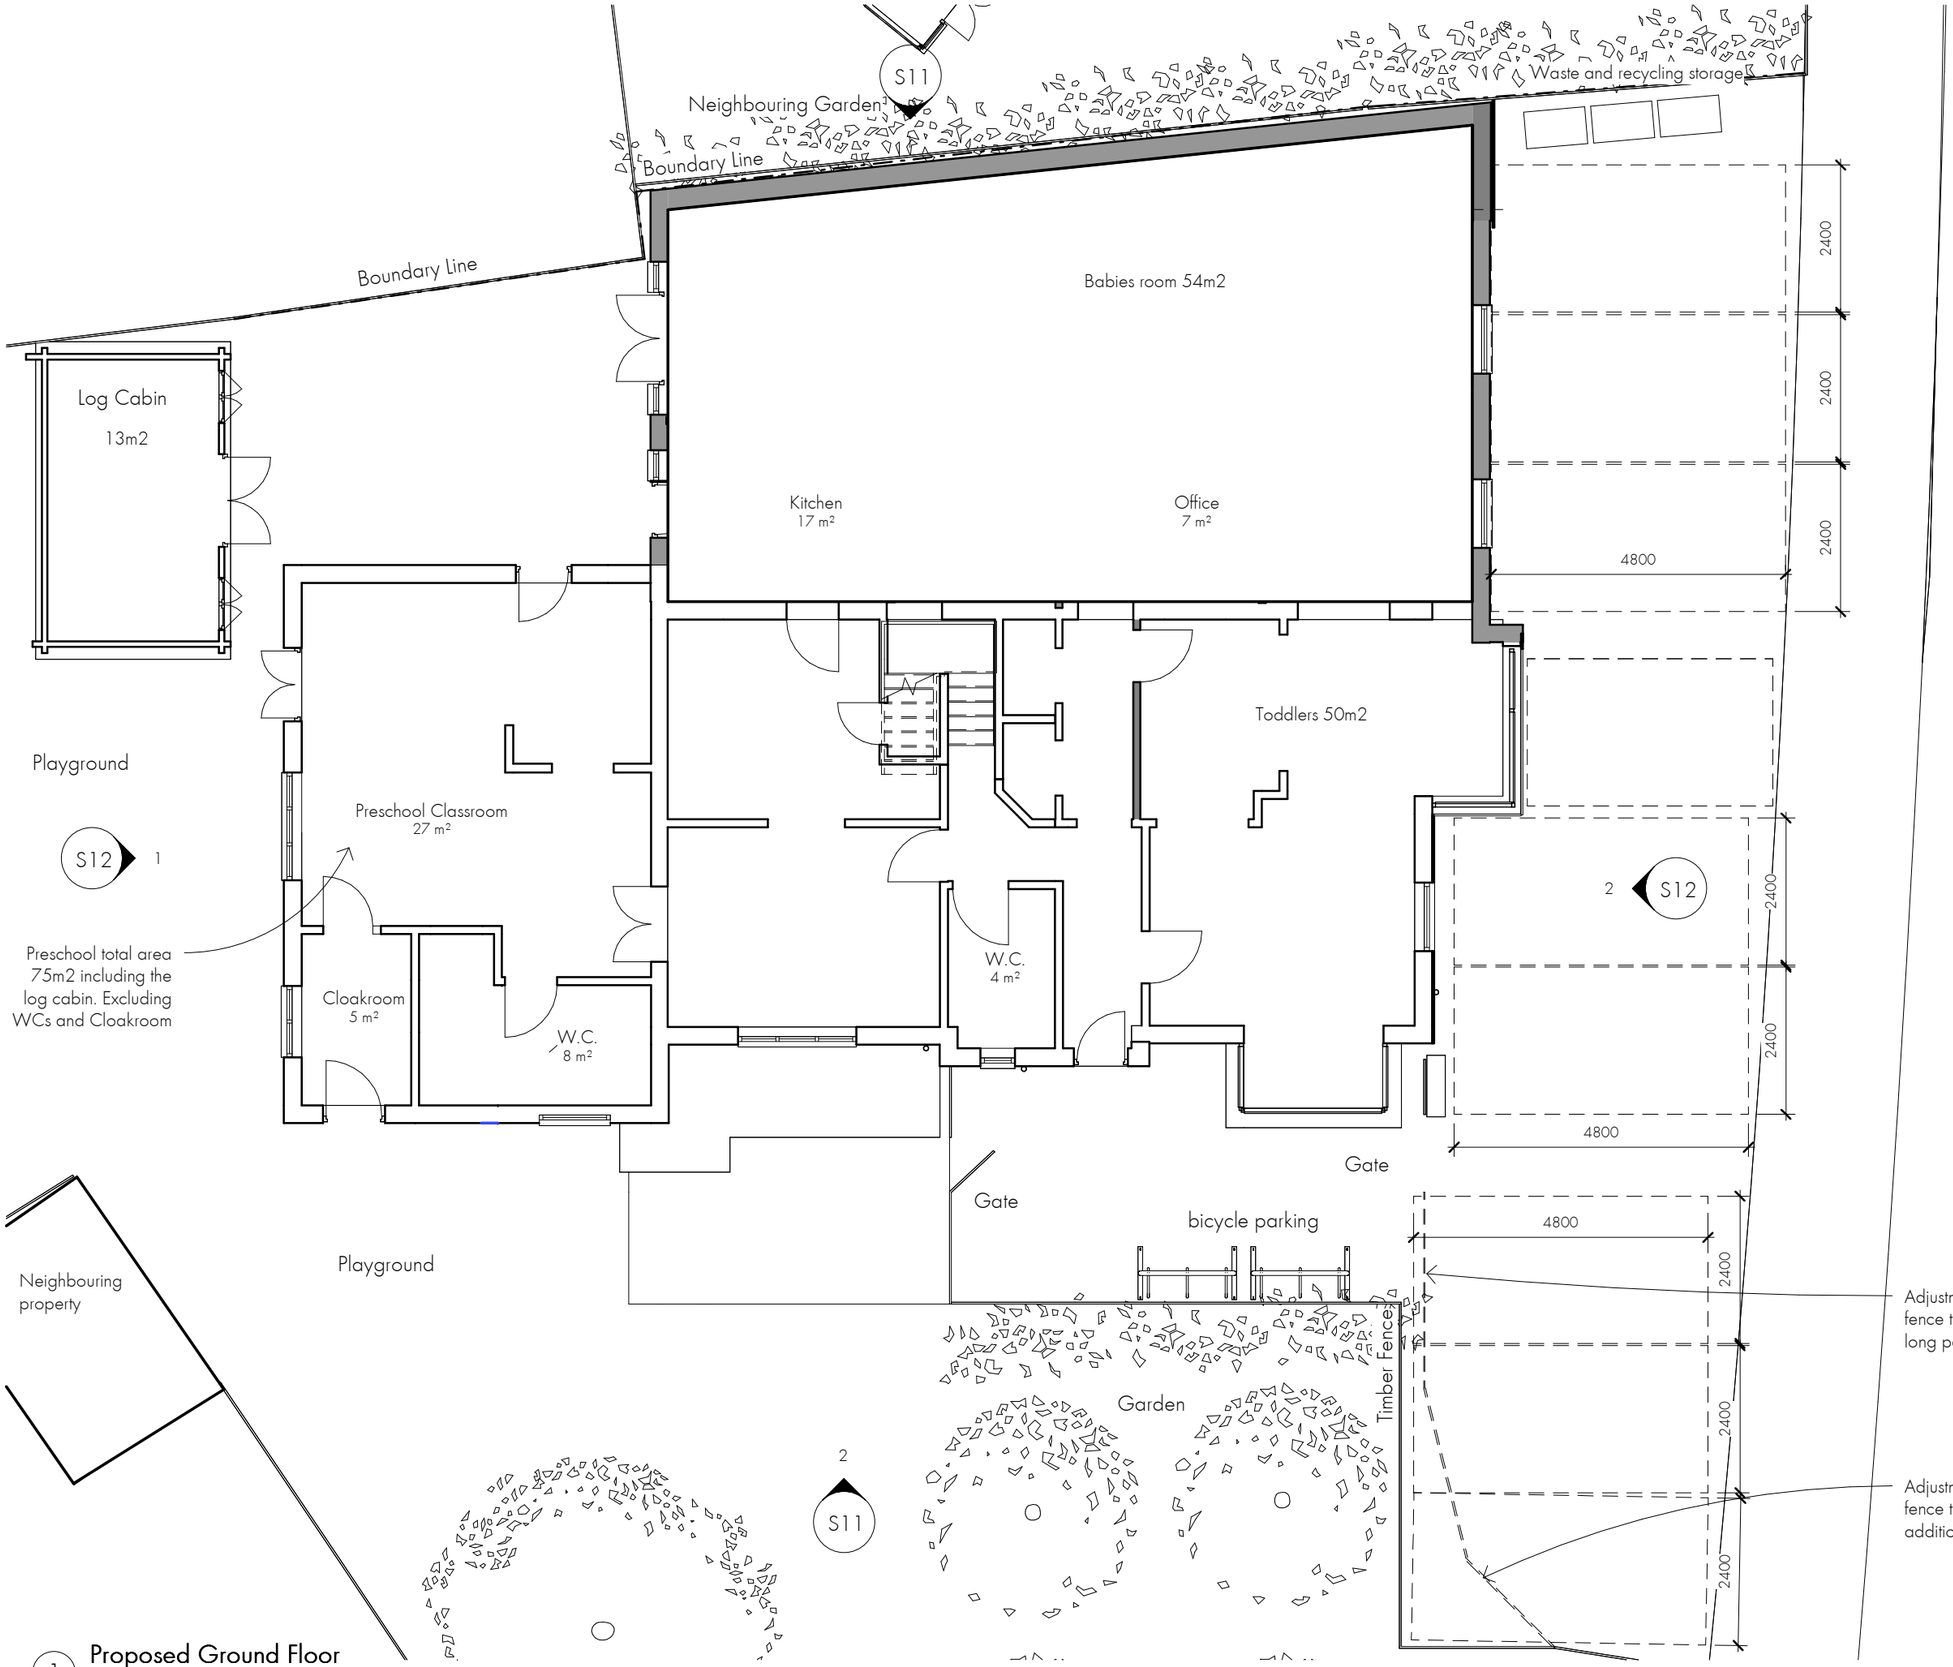


No.	Description	Date
A	Adjusted parking arrangement	17/07/26

LAWRENCE DUCK
ARCHITECTURE
e: contact@lawrenceduck.co.uk
m: 07425152671

Robbins Nursery

Proposed Ground Floor Plan

Project number	092
Date	7/17/2026 12:41:10 PM
Drawn by	LD
Checked by	-
Drawing no	S08
Scale	1 : 100
Paper size	A3