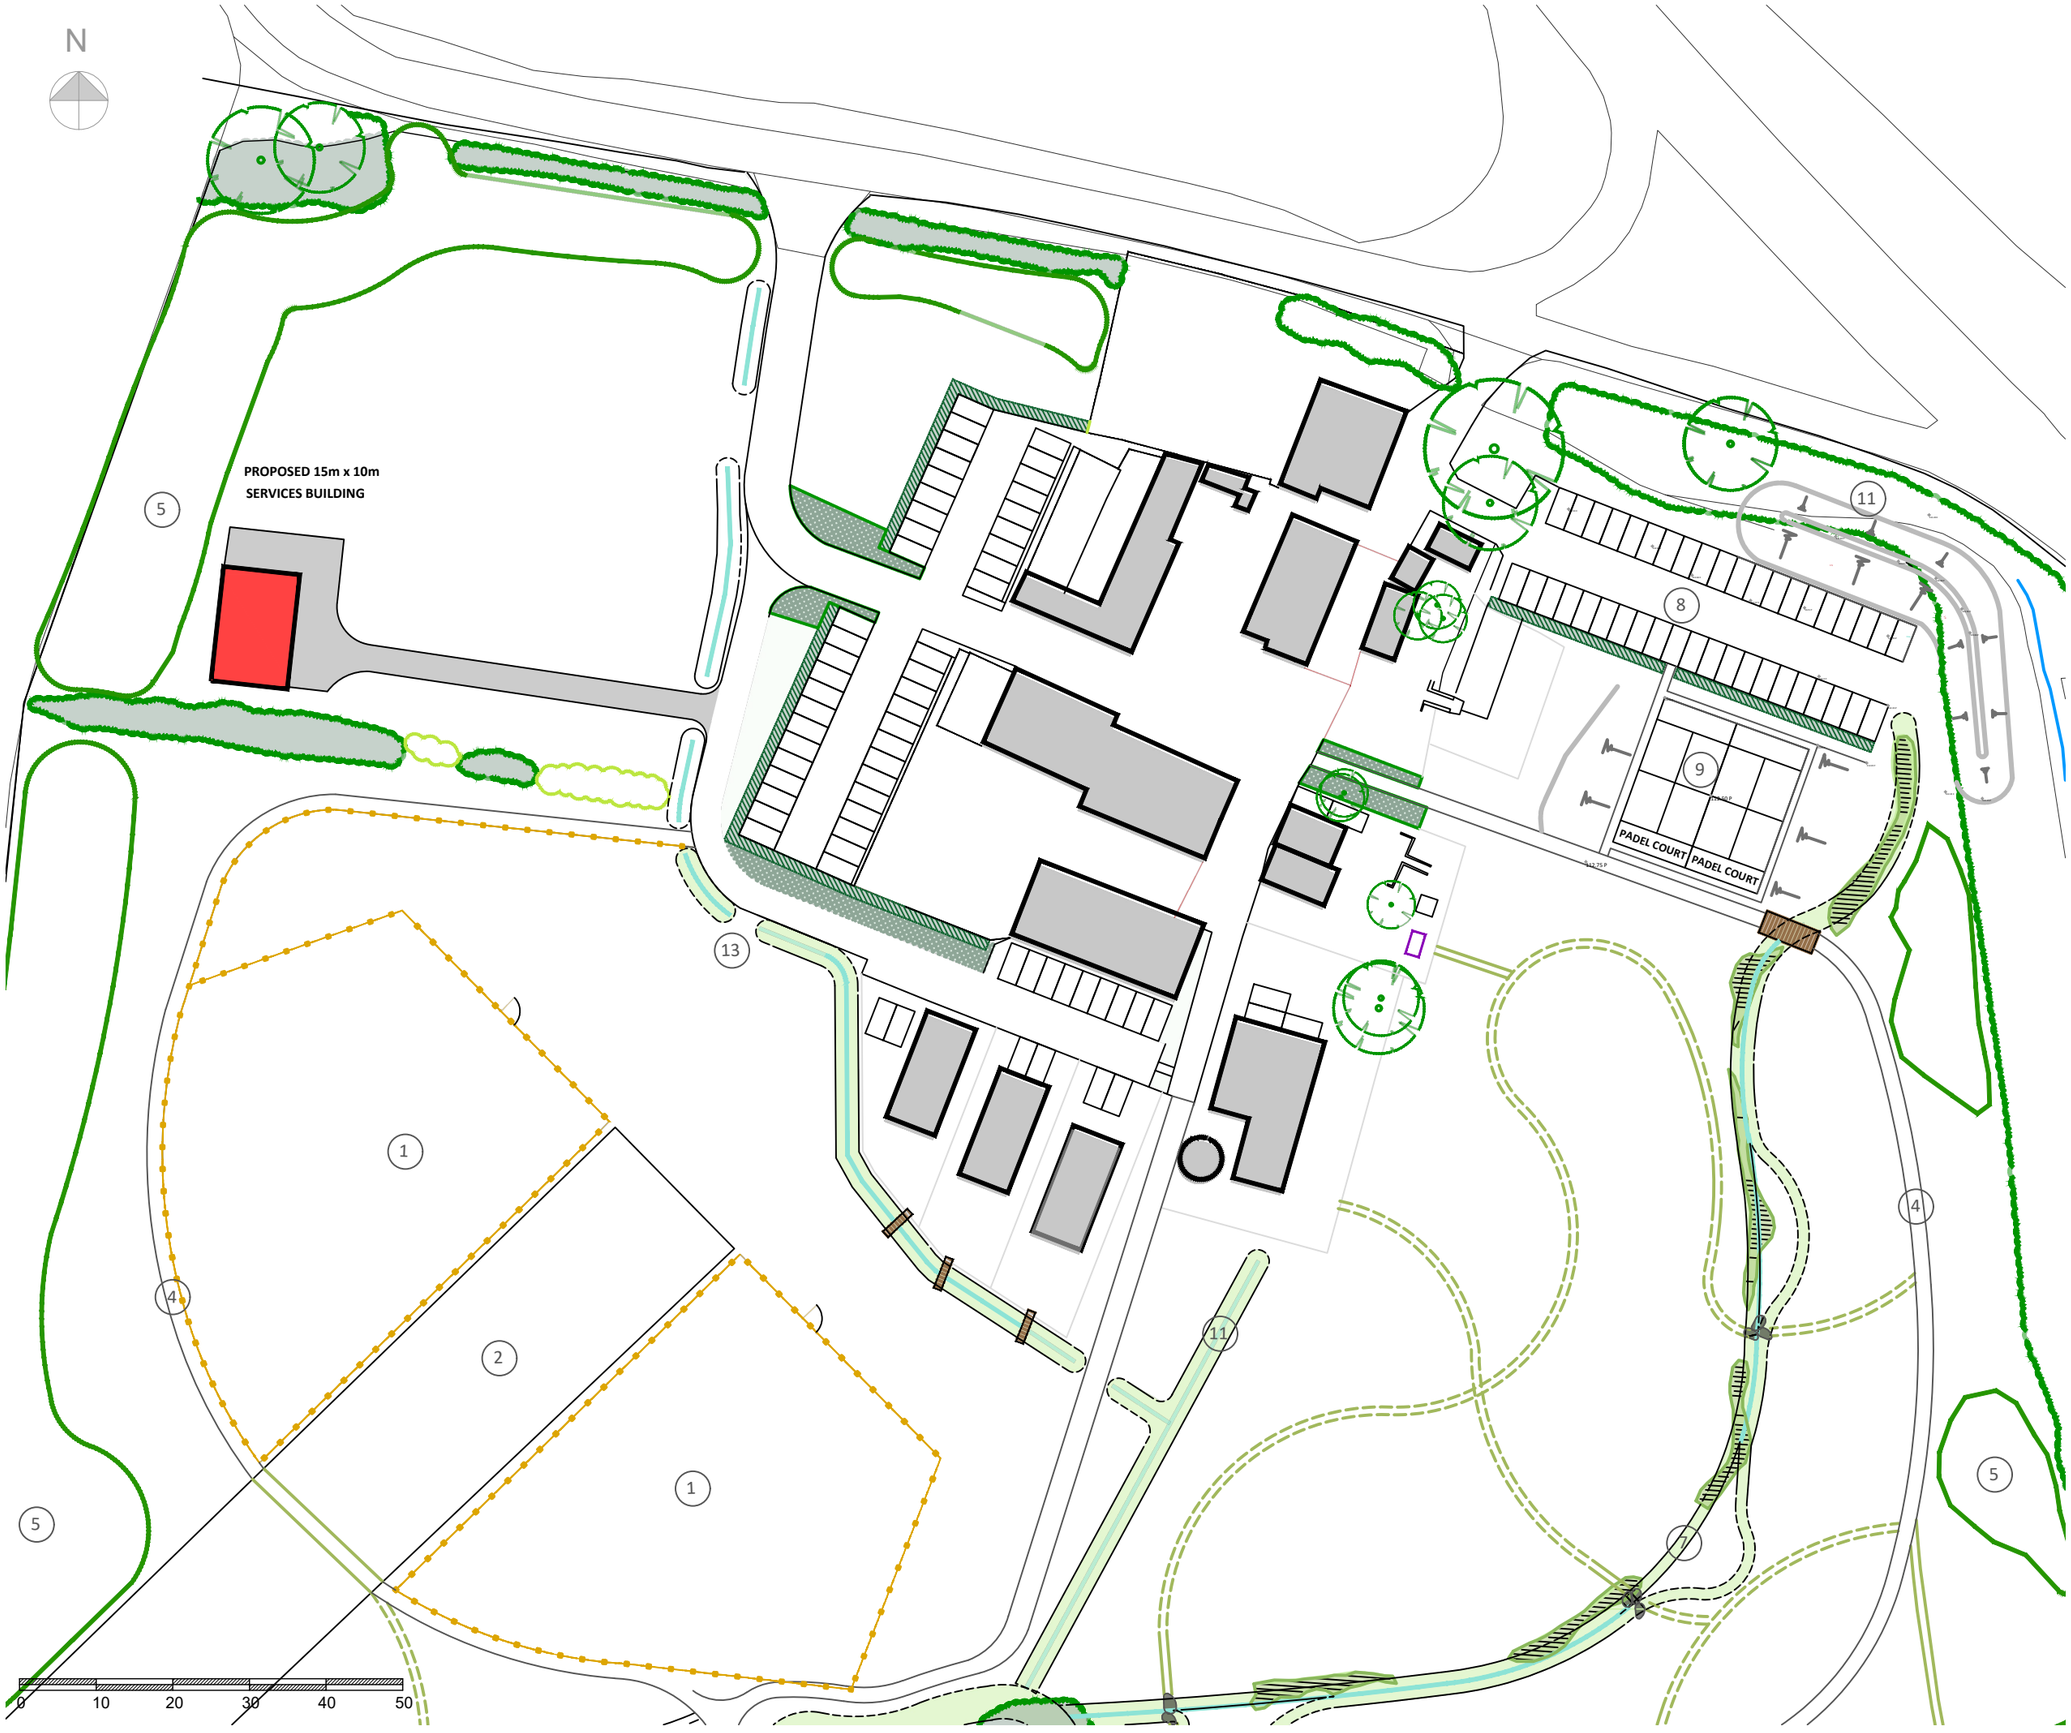

NOTE: CHECK ACCURACY OF DIMENSIONS ON SITE. DISCREPANCIES BETWEEN SCALE DIMENSIONS, DRAWINGS OR SPECIFICATION ARE SUBJECT TO VERIFICATION BY BLOCKWORKS GROUP LTD BEFORE PURCHASING MANUFACTURING OR CONSTRUCTION WORK PROCEEDS. ALL DISCRAPENCIES SHOULD BE REPORTED BACK TO THE ARCHITECT.

© 2017 Blockworks Group Ltd

Project Status

BLOCKWORKS
the excitement is building...

PROJECT NAME
NEW SERVICES BUILDING

TITLE
Proposed Site Plan

Scale	1:800@A3	Date	22 Apr 2026
Drawn		Checked	

DRAWING No.
A-0d