
PHOTOGRAPHS TAKEN 6TH July 2026
NOT TO SCALE

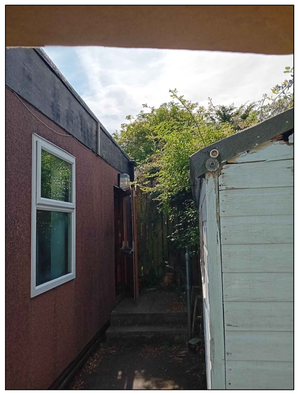


SOUTH ELEVATION



EAST ELEVATION




NORTH ELEVATION

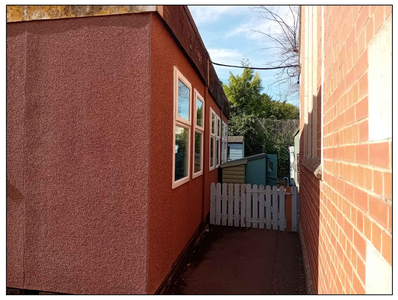


WEST ELEVATION


ELEVATIONS
SCALE 1:100

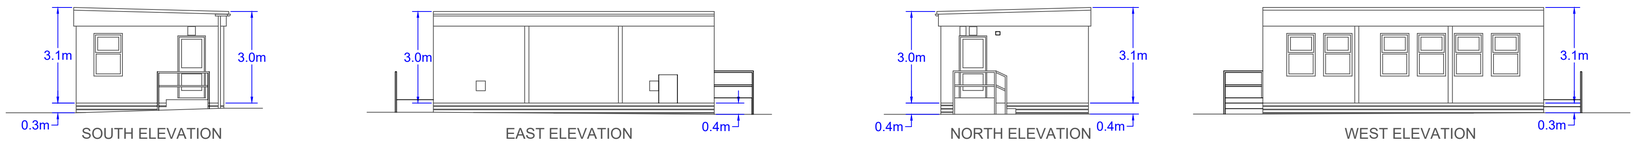

0 1 2 3 4 5m
Scale

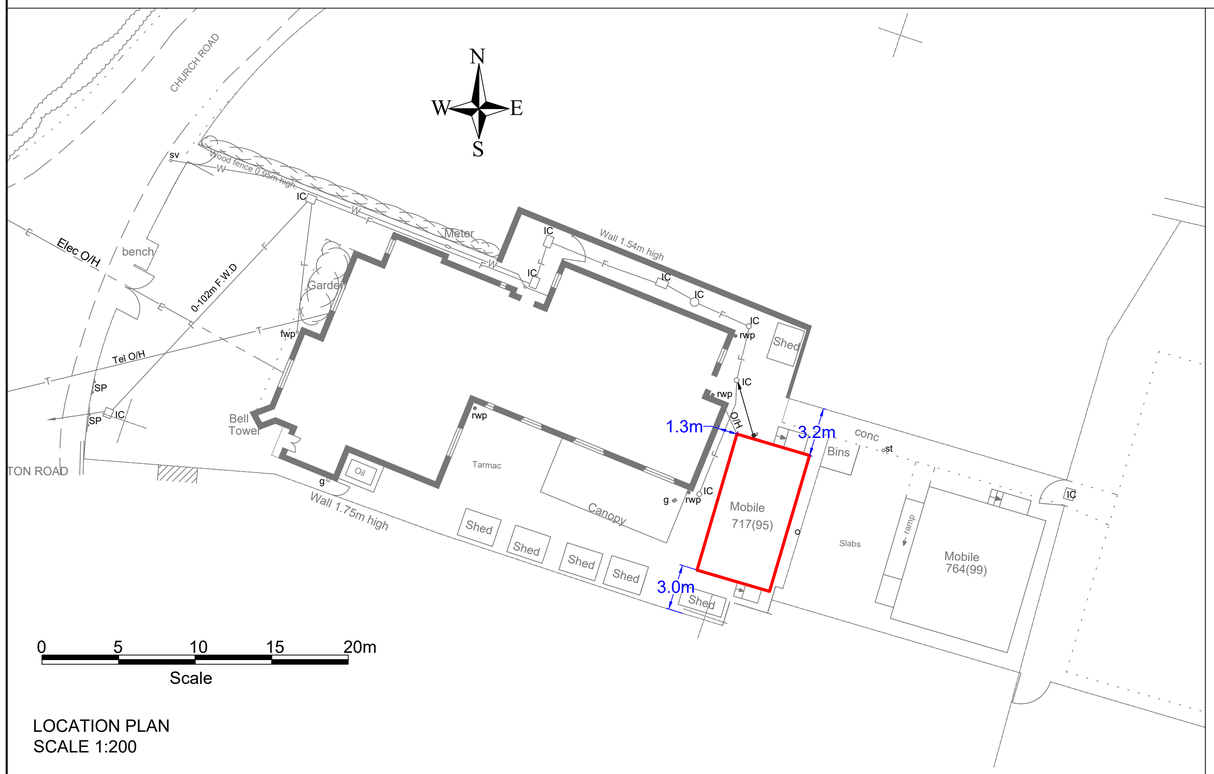

LOCATION PLAN
SCALE 1:200

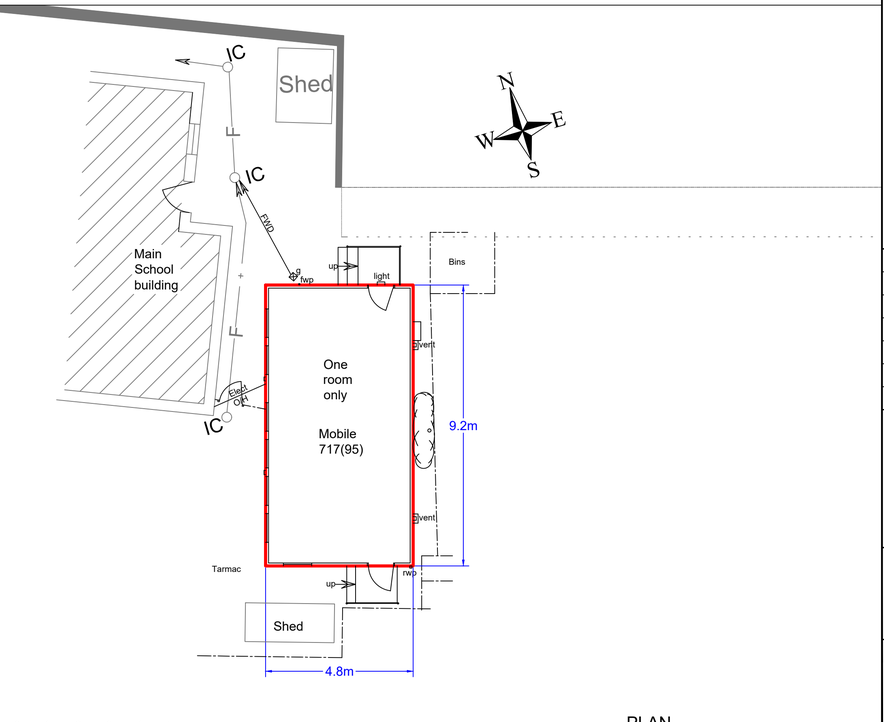

0 1 2 3 4 5m
Scale

PLAN
SCALE 1:100

NOTES:

REV	DATE	DRAWN	CHECK	APPRV	DESCRIPTION
E					
D					
C					
B					
A					
O	July 2026	P.F.S.			ORIGINAL

Wiltshire Council

Wiltshire Council
County Hall
Bythesea Road
Trowbridge BA14 8JN

PROJECT:
HILMARTON PRIMARY SCHOOL
MOBILE 717(95)

DRAWING TITLE:
PLAN, ELEVATIONS and LOCATION PLAN

SCALES:	AS SHOWN		
DRAWING No.	1064/21	REV:	O
FILE REF:			