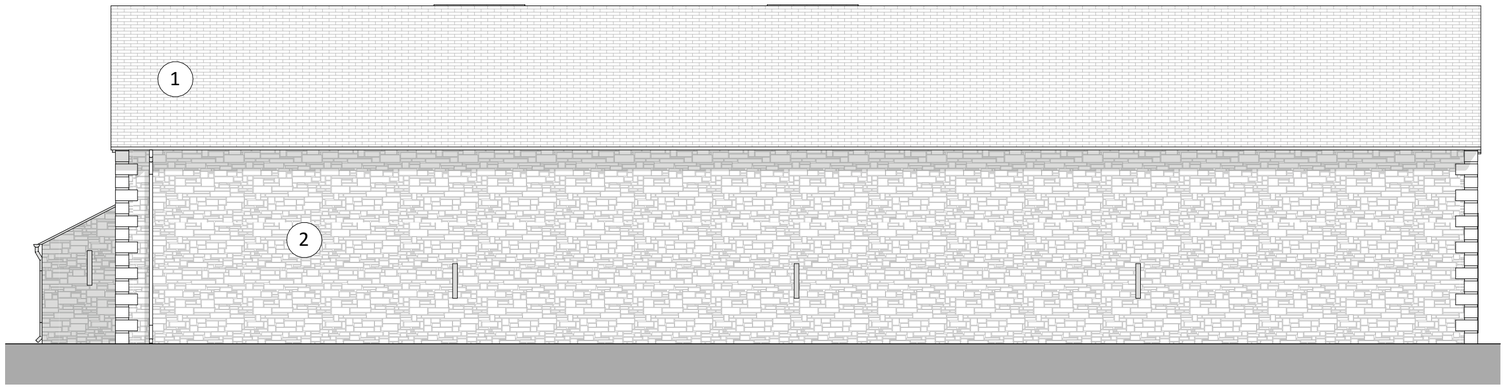

East Elevation
1:100

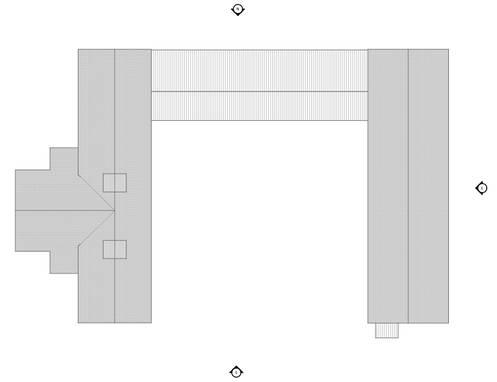

Roof - Key
1:500

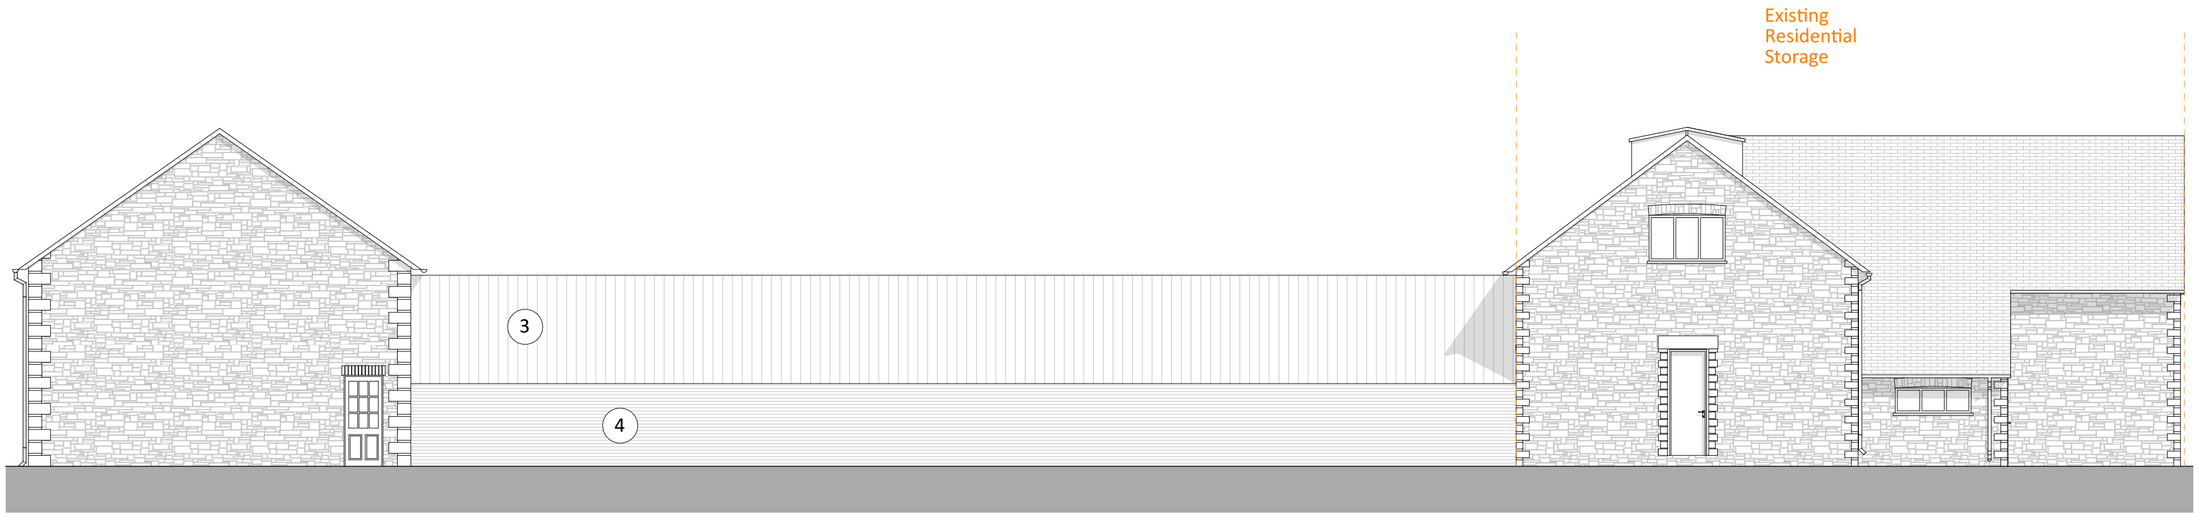

North Elevation
1:100

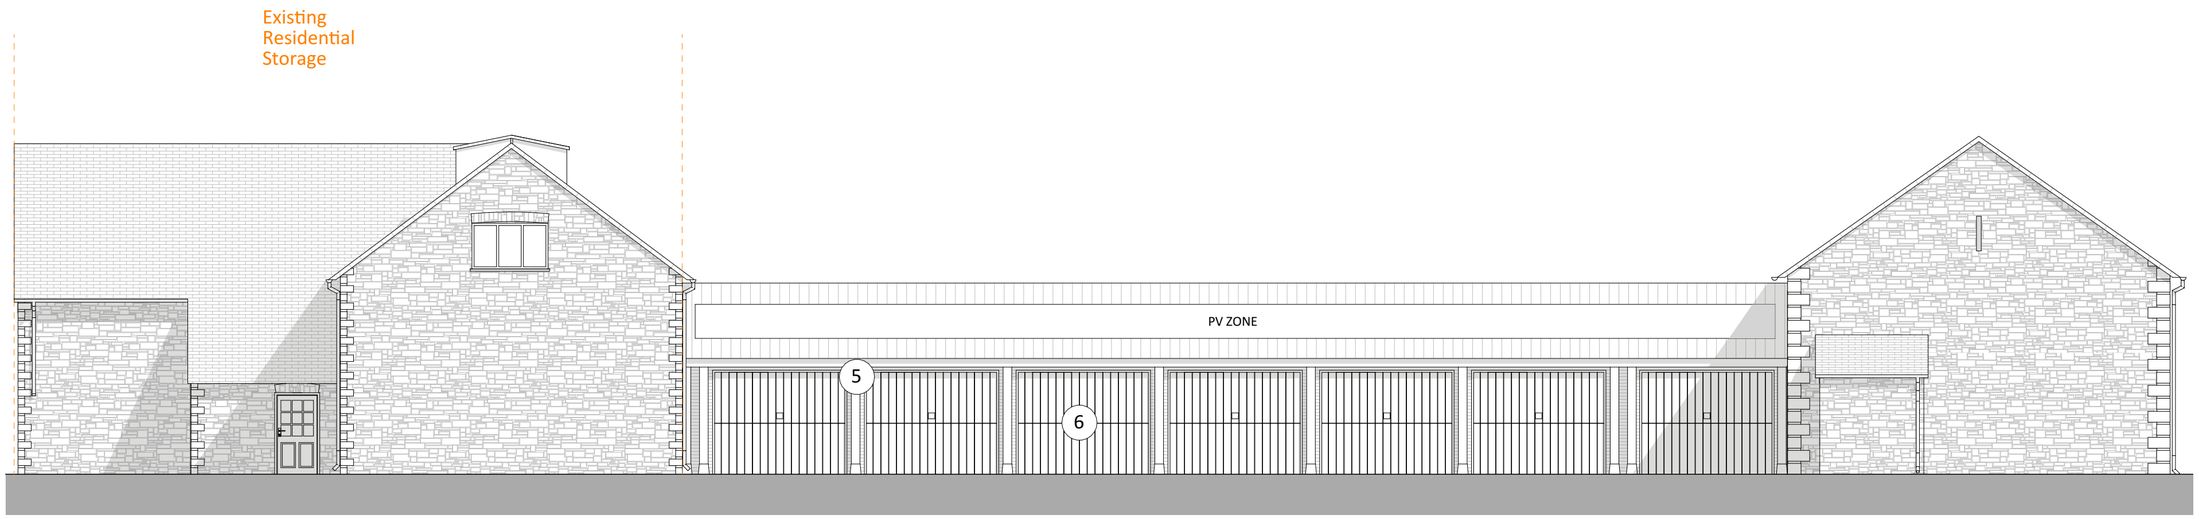

South Elevation
1:100

1:100
0 2 4m

NOTES

ALL DRAWINGS TO BE PRINTED AT 100% SCALE. DO NOT FIT TO PRINTER MARGINS WHEN PRINTING.

1. This drawing is copyright of HollandGreen Ltd. Reproduction is only to take place with written authority.
2. These plans are subject to Planning & Building Regulation Approval or any other statute in law before building work commences.
3. Any structural work where mentioned on this drawing is subject to a qualified structural and civil engineer calculations before building work commences.
4. All boundaries are assumed. To be confirmed on site before building work commences.
5. Any discrepancies are to be brought to the attention of HollandGreen Ltd for rectification. If in doubt, ASK.
6. Only drawings marked as CONSTRUCTION status can be used to build or manufacture from.
7. All windows and doors shown on schedules and drawings are indicative only and no manufacturing should be carried out until a site survey has been conducted by manufacturer.
8. The survey information shown on this drawing is based on a survey prepared by a third party. HollandGreen accept no responsibility for the accuracy or completeness of the survey.

1 Clay Tile Roof

2 Natural Stone to Match Existing Barn

3 Corrugated Metal Roof

4 Timber Cladding

5 Timber Posts

6 Sectional Garage Doors

Stage: **PLANNING**

Drawing: Proposed East, North & South Elevations

Revision	Date	Details
PL-01	02/04/2026	Issued to Planning
PL-02	29/07/2026	Issued to Planning

Project
Conkwell Grange Barn

Project Number
1745

Project Address
Conkwell, Winsley, BA2 7FD

Project Leader
Adam Creswell

Scale
1:100, 1:500 @ A2

Date
29 July 2026

Drawing Number
051-106.3

Revision
PL-02

Architecture,
Interiors & Landscapes

The Old Grammar School
Church Road
Thame
OX9 3AJ

HOLLANDGREEN.CO.UK
hello@hollandgreen.co.uk

HOLLAND GREEN™