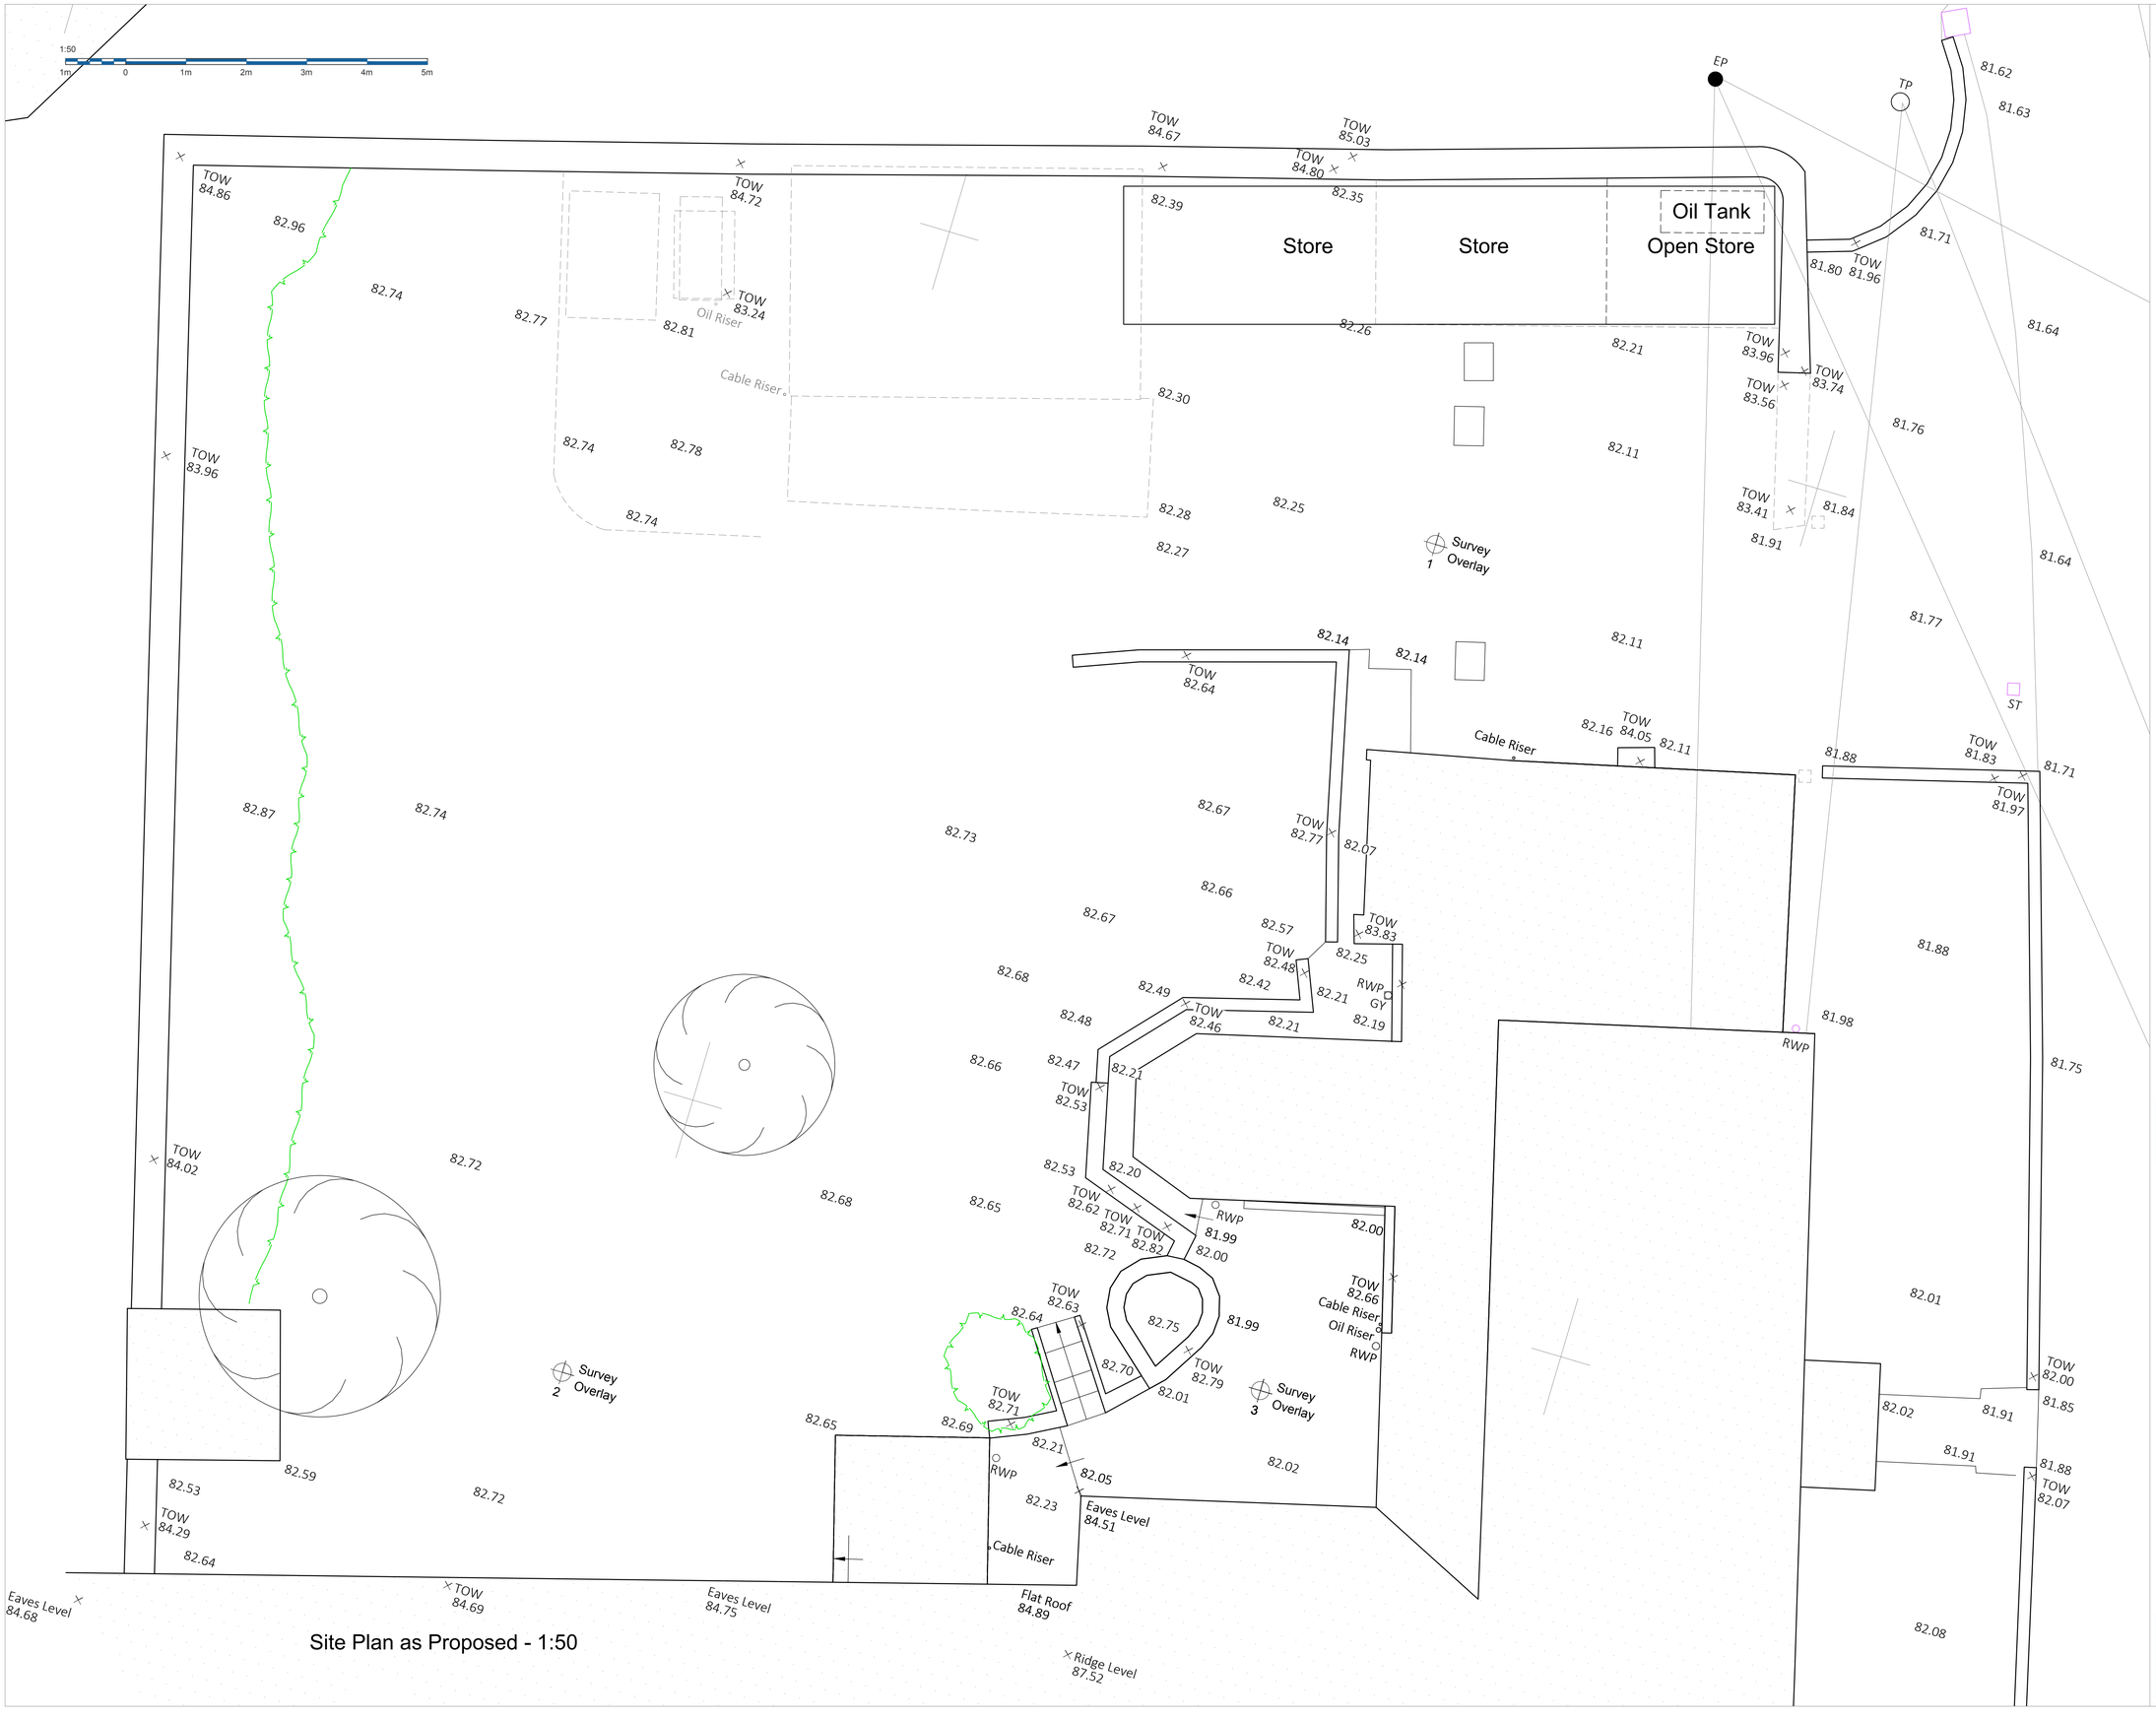

Site Plan as Proposed - 1:50

Christopher Stanley
ARCHITECTURE & PLANNING
COTSWOLDS

Christopher Stanley
Watermoor Point, Watermoor Road,
Cirencester, Gloucestershire, GL7 1LF
T : 01285 706560
E : hello@christopher-stanley.co.uk
W: www.christopher-stanley.co.uk

N

Revision Schedule

Rev	Description	Date	By
PL0	Issued for planning approval	15/05/26	AT
PL1	Detached from the existing wall	06/08/26	AT

PLANNING

Client
MR & MRS CRABTREE

Project
DAISYFIELD COTTAGE
38 UPCOTT
LATTON
SN6 6DS

Drawing Description
SITE PLAN
AS PROPOSED

Scale	Sheet Size	Date
AS NOTED	A1	MAY 26

Drawn by	Checked by
AT	JCD

Project No	Drawing No	Revision
CS-25030	215	PL1

This drawing should not be scaled. Any discrepencies should be notified to Christopher Stanley Architecture & Planning Ltd. If this drawing is issued as digital data for the titled project, use this data for reference purposes only to assist in co-ordinating work. Christopher Stanley Architecture & Planning Ltd take no responsibility for its accuracy. This drawing is copyright of Christopher Stanley Architecture & Planning Ltd and may not be copied or reproduced without permission.