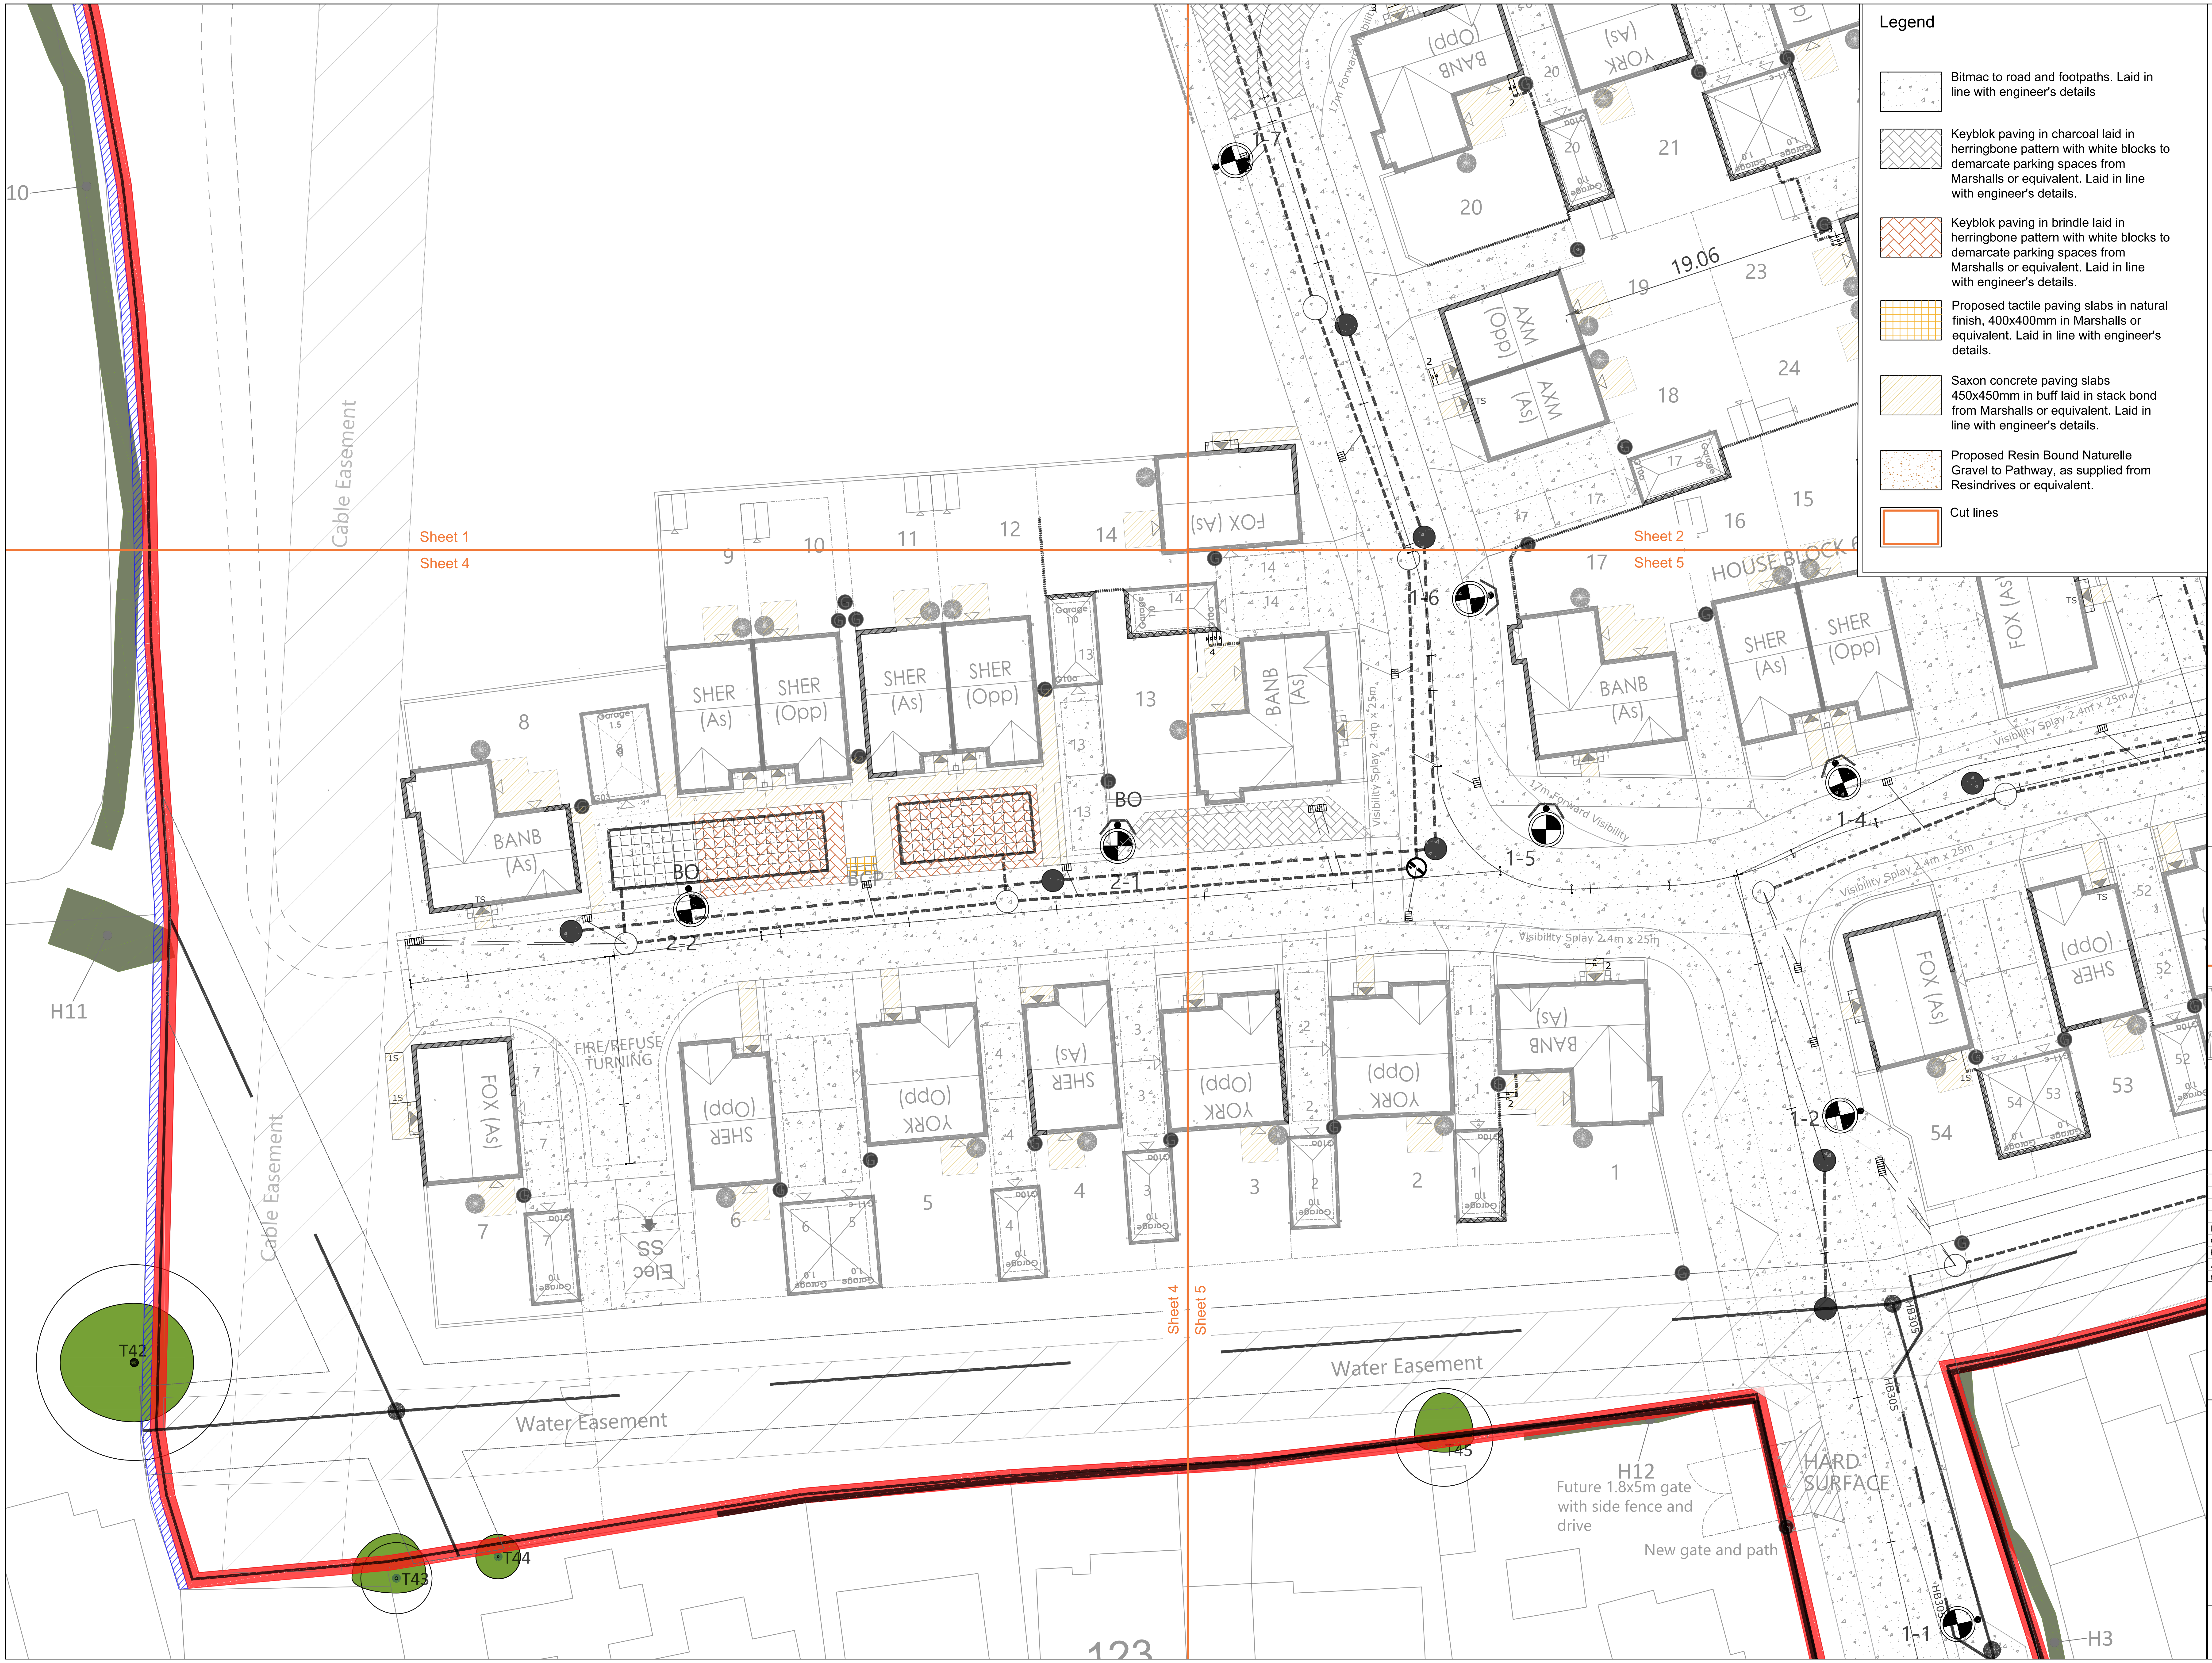

Legend

▨	Bitmac to road and footpaths. Laid in line with engineer's details
▨	Keyblok paving in charcoal laid in herringbone pattern with white blocks to demarcate parking spaces from Marshalls or equivalent. Laid in line with engineer's details.
🟥	Keyblok paving in brindle laid in herringbone pattern with white blocks to demarcate parking spaces from Marshalls or equivalent. Laid in line with engineer's details.
▦	Proposed tactile paving slabs in natural finish, 400x400mm in Marshalls or equivalent. Laid in line with engineer's details.
▨	Saxon concrete paving slabs 450x450mm in buff laid in stack bond from Marshalls or equivalent. Laid in line with engineer's details.
▨	Proposed Resin Bound Naturelle Gravel to Pathway, as supplied from Resindrives or equivalent.
🟥	Cut lines

NOTES:
DO NOT SCALE FROM DRAWING
NOT FOR CONSTRUCTION, FOR PLANNING PURPOSES ONLY

Location plan@ NTS

rev	date	details	drawn
D	13.08.26	Services Layout updated	RHP
C	11.08.26	Layout updated	RHP
B	25.03.26	Trim Trail and Lighting layout updated	RHP
A	24.03.26	Layout changed	RHP

Arboriculture
Archaeology
Ecology
Landscape Architecture

Phone: 01666 825646
Email: mail@acdenv.co.uk
Web: www.acdenvironmental.co.uk

project: Land to rear of 117 High Street, Dilton Marsh
client: Redcliffe Homes Limited

drawing: Hard Landscape Proposals
purpose: planning
date: March 2026
scale: 1:200@A1
drawing no: REDC25060 12D
Sheet 4
drawn: RHP checked: JC

Copyright of ACD Environmental Ltd. All rights described in Chapter IV of the Copyright, Designs and Patents Act 1988 have been generally asserted: 2011. Copyright of this plan remains with ACD until all fees have been paid in full.