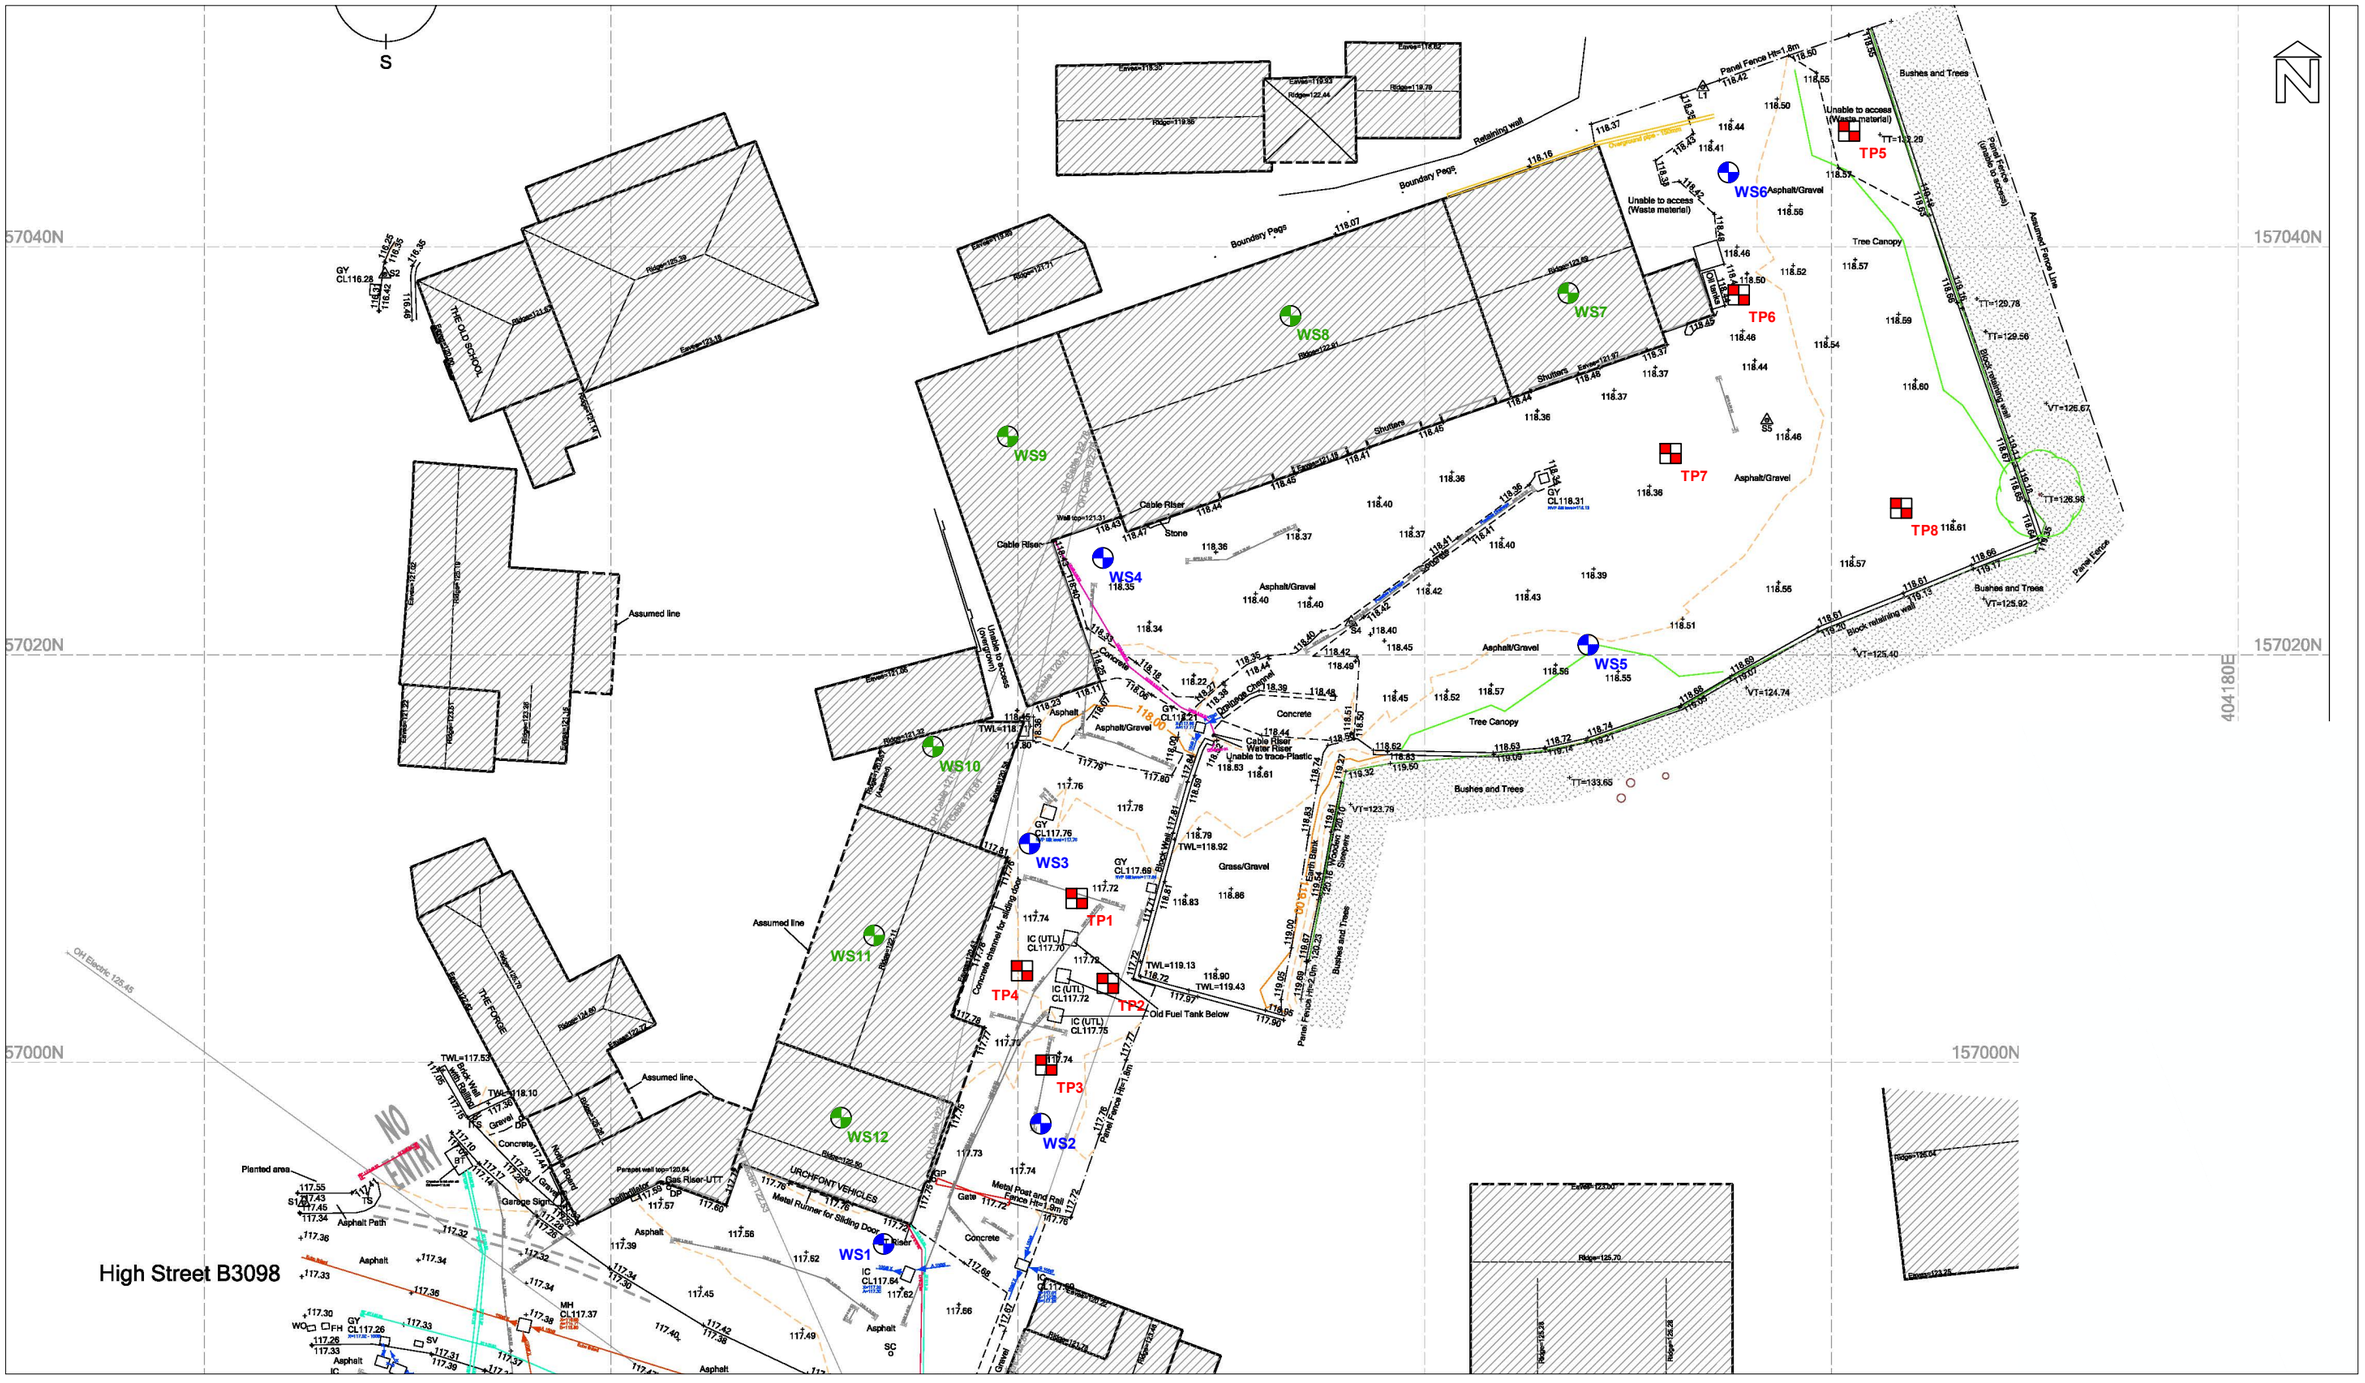


Key:

- Previous Window Sampling Borehole Location (July 2025)
- Proposed Window Sampling Borehole Location
- Proposed Mechanically Excavated Trial Pit Location

Ground Investigation
Unit 3, Westfield Court, Barns Ground, Kenn,
Clevedon, BS21 6FQ
Tel: 01275 876903
Email: mail@ground-investigation.com

Site: Urchfont Garage, Devizes	
Client: Gaiger Bros Limited	
Project No: P1827	Scale: NTS
Filename: P1827.Figure1.dwg	

FIGURE 1

Exploratory Hole Location Plan - Topographical Site Plan