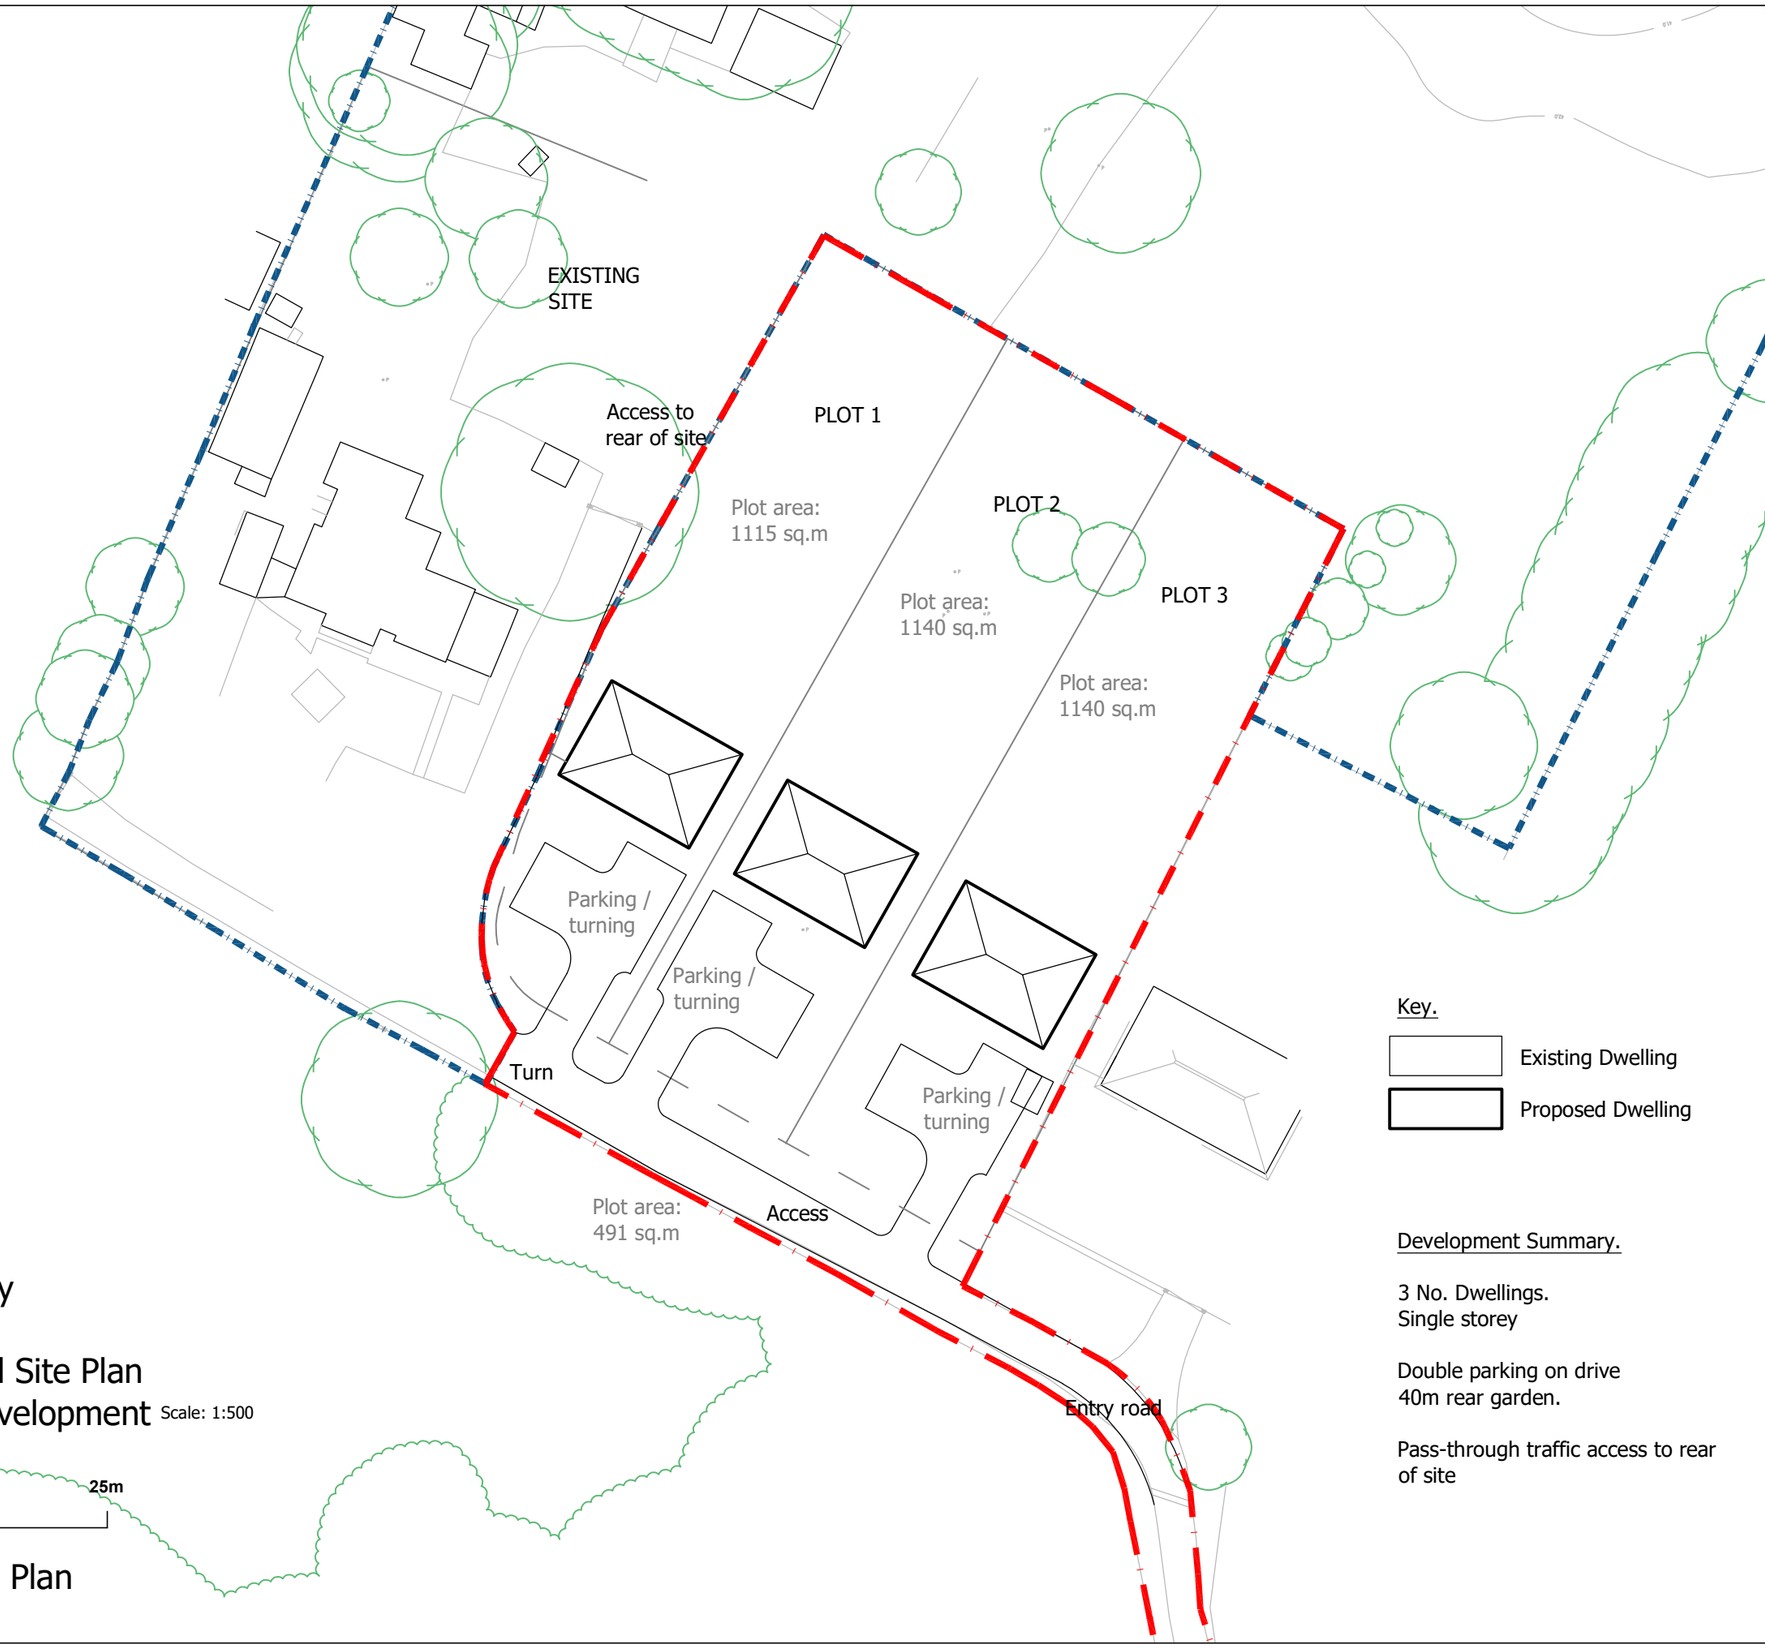


Indicative only

Part Proposed Site Plan
Area for redevelopment Scale: 1:500

0 5m 25m

Proposed Site Plan

Key.

Existing Dwelling

Proposed Dwelling

Development Summary.

3 No. Dwellings.
Single storey

Double parking on drive
40m rear garden.

Pass-through traffic access to rear of site

N

Revision History

-	Initial Release	07/09/2026
-	Revision A	08/09/2026
-	Approval Release B	11/09/2026
-	Revised Issue C	18/09/2026
-	Revised Issue D	21/09/2026

the good Architecture co.

This document and design remains the property of The Good Architecture Co. No laibility shall be accepted for unautorised use. This design is subject to, but not limited to Engineering, Survey and Planning feasibility. This drawings may be derived from historical or inacurate source information and as such, should be confirmed on site prior to works commencing.

David Nolan
Planning In Principle

David Nolan

Drawing Name
Proposed Layout Plan

Drawing Status
S3 - Pending Approval

Drawn:
Noah Fagan

Drawing Scale
1:100 @ A3

Drawing Number
055

Revision
D