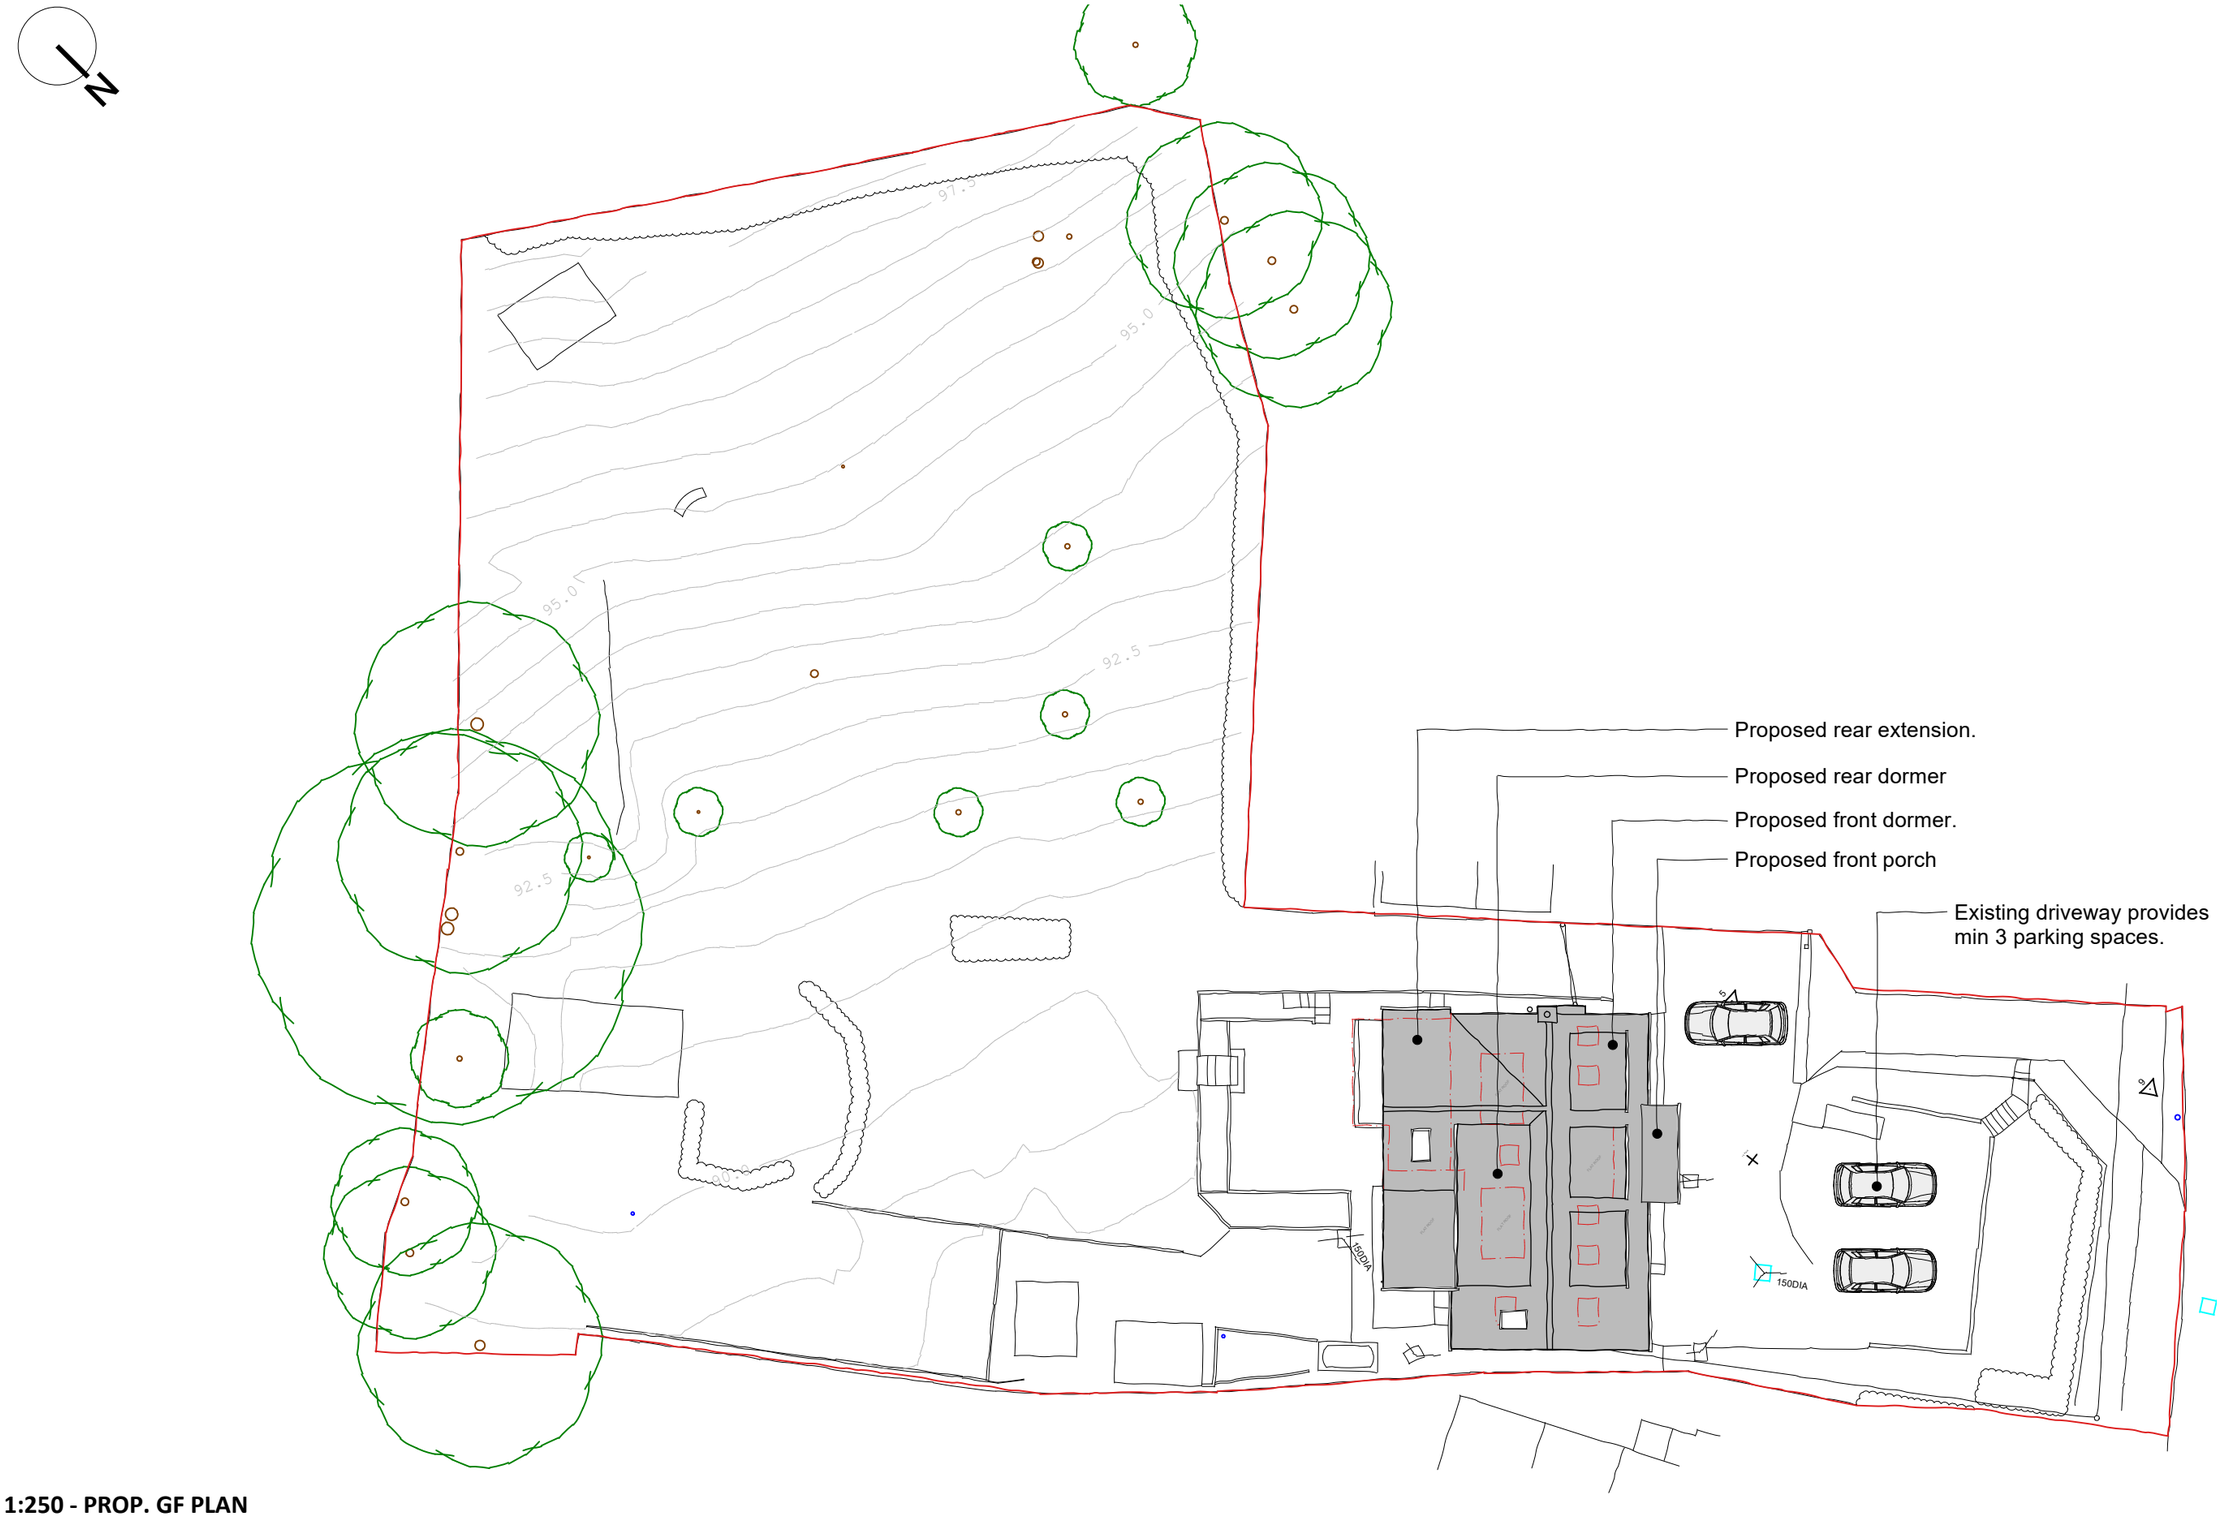

1:250 - PROP. GF PLAN

0 2.5 5.0 7.5 12.5m

1:250

Project Address	Client	Project Title	Sheet Title	Scale	Drawing No. Revision.	Date	Status	Date No. Revision Notes
8 COURT LANE, EDINGTON, WESTBURY, BA13 4PU	Rob & Ayesha Hanking-Evans	Extension and alterations.	Proposed Site plan	1/250 @A3	PL-01	27/09/2026	PLANNING	

All dimensions shall be verified on site prior to commencement of any work. Dimensions and areas shown are approximate unless otherwise stated. Only figured dimensions shall be used; do not scale from this drawing. Any discrepancies between this drawing and other related documents or site conditions shall be reported and resolved before ordering materials, fabrication, construction, or installation.