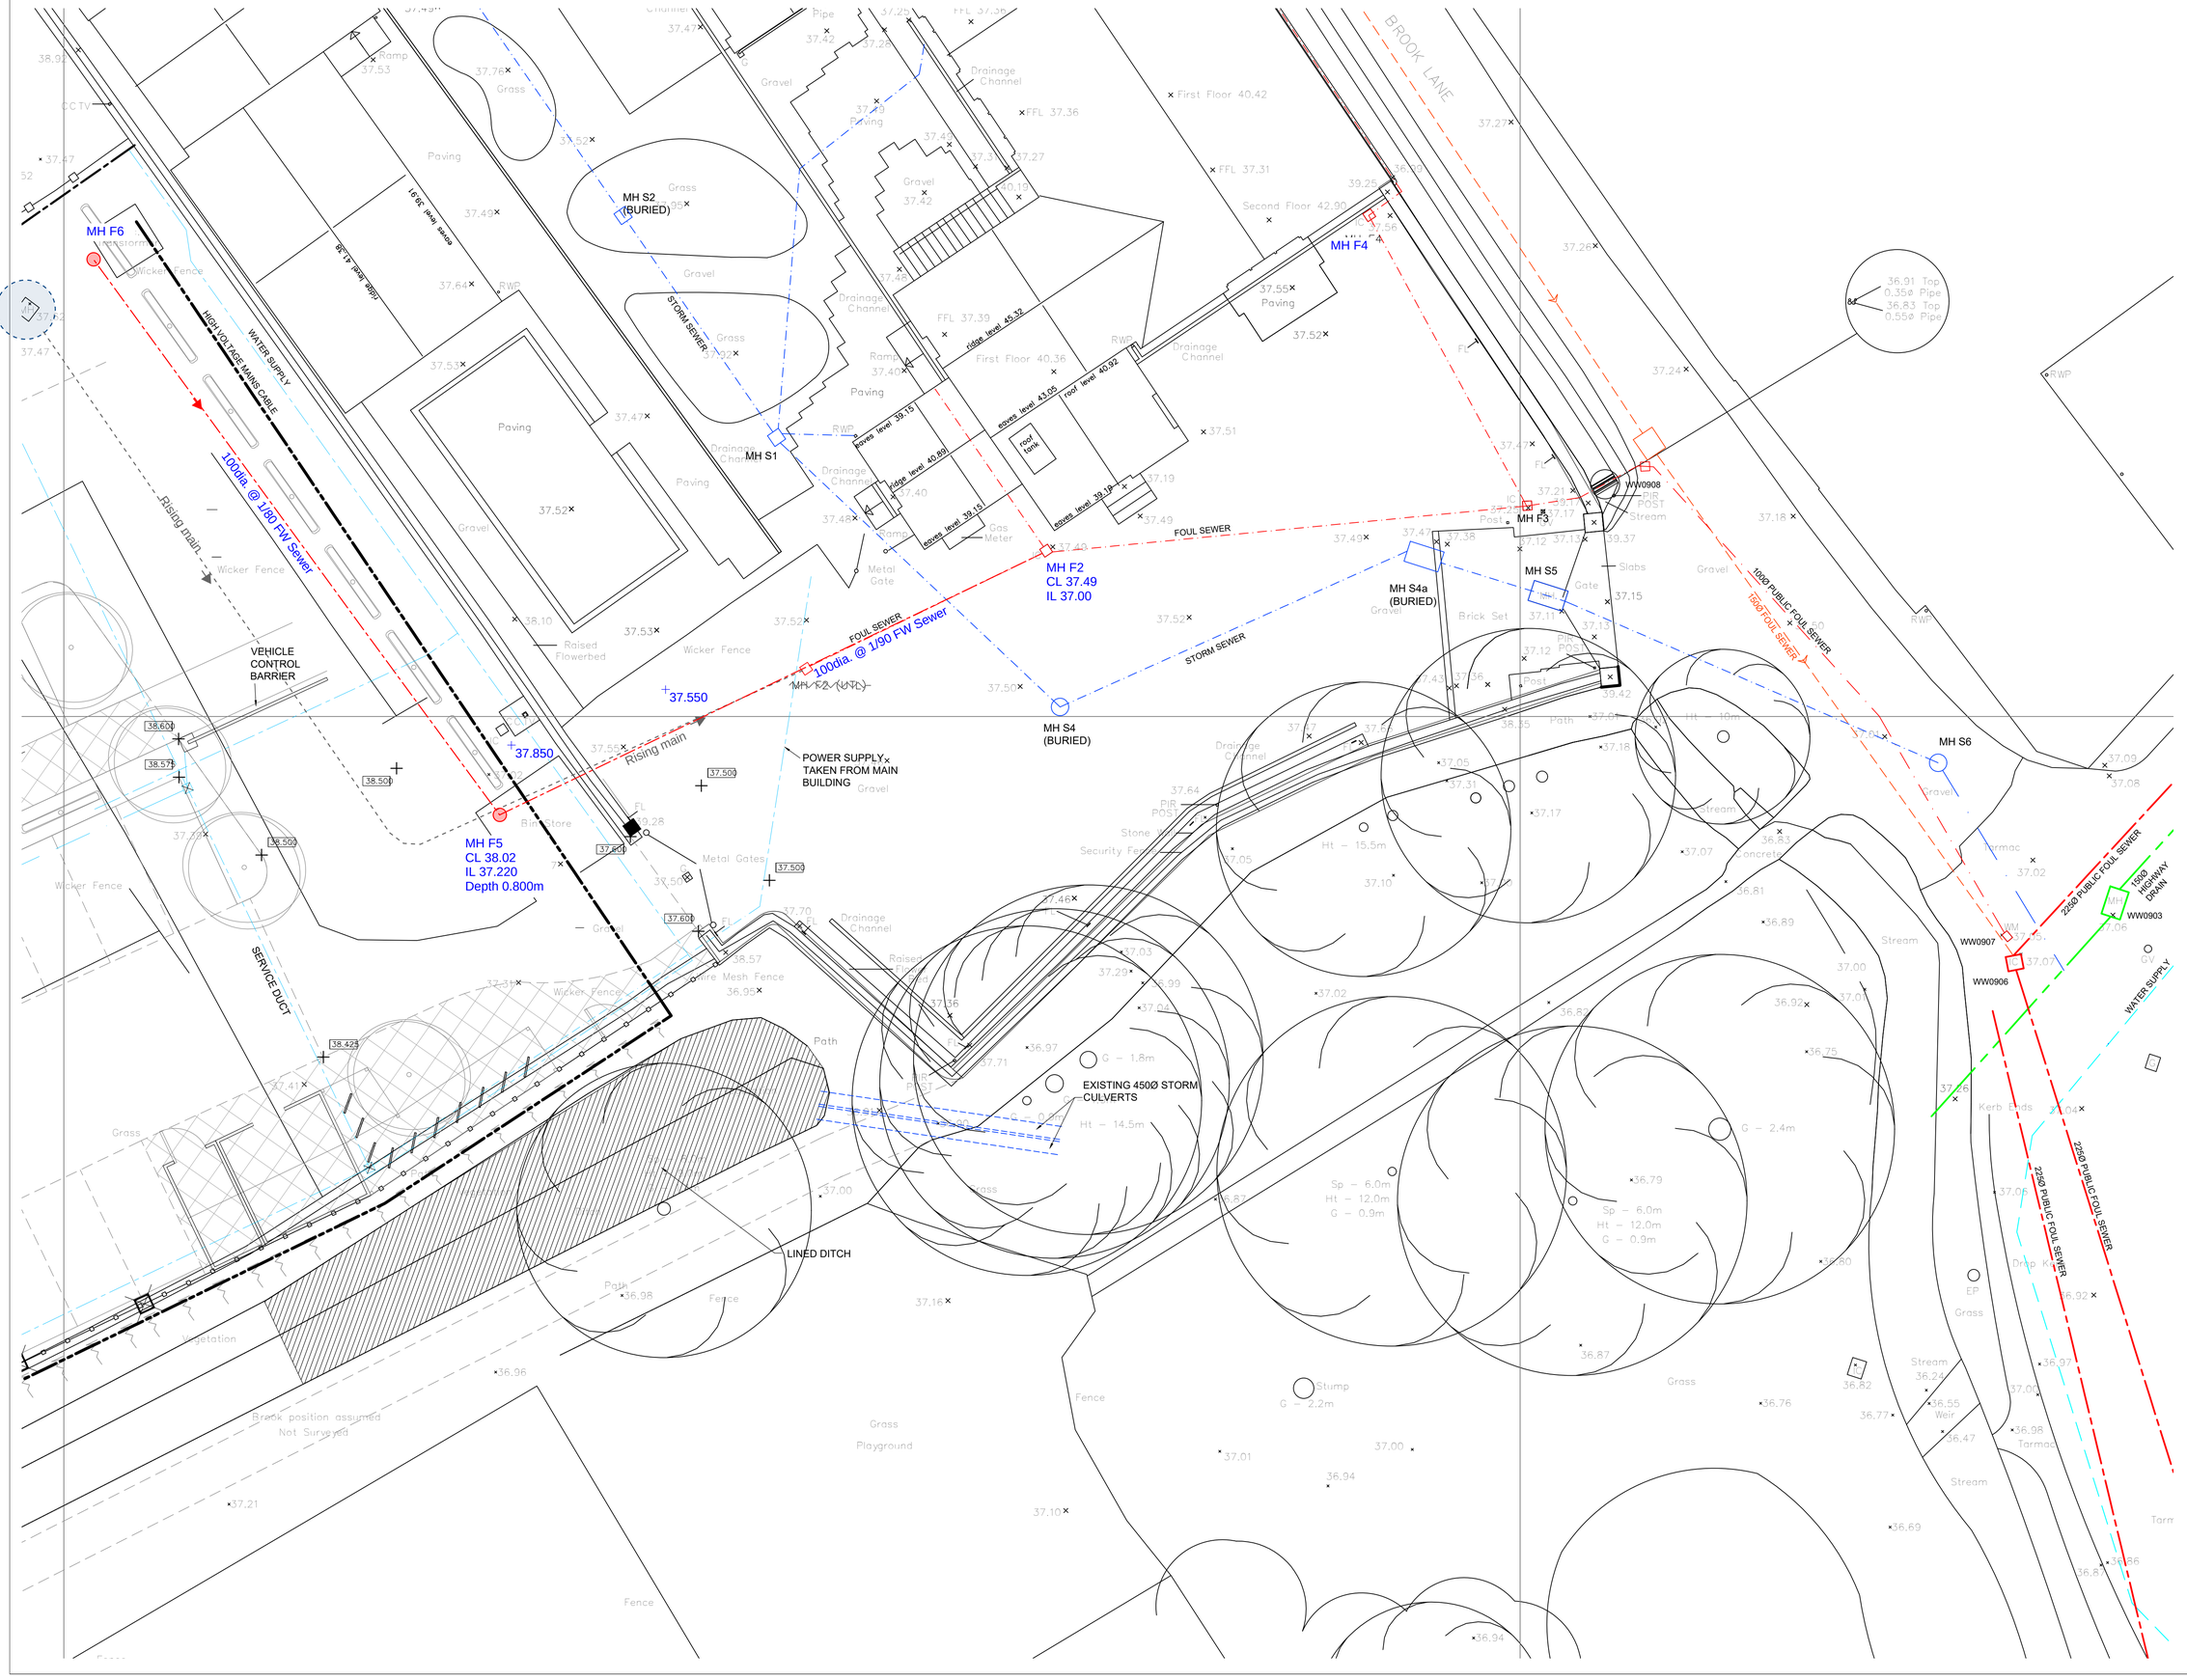

STATUS CODES FOR DRAWINGS ACCORDANCE WITH BS EN ISO 19650-2:2018	
CODE	DESCRIPTION
SHARED (NON-CONTRACTUAL - NOT FOR CONSTRUCTION)	
S1	SUITABLE FOR COORDINATION
S2	SUITABLE FOR INFORMATION
S3	SUITABLE FOR REVIEW AND COMMENT
S4	SUITABLE FOR STAGE REVIEW AND AUTHORIZATION
S5	SUITABLE FOR STAGE REVIEW AND ACCEPTANCE
PUBLISHED (CONTRACTUAL)	
A1	STAGE 1 AUTHORIZED (NOT FOR CONSTRUCTION)
A2	STAGE 2 AUTHORIZED (NOT FOR CONSTRUCTION)
A3	STAGE 3 AUTHORIZED (NOT FOR CONSTRUCTION)
A4	STAGE 4 AUTHORIZED (FOR CONSTRUCTION)
A5	STAGE 5 AUTHORIZED (FINAL DESIGN RECORD)

NOTES

1. THIS DRAWING IS COPYRIGHT AND MAY NOT BE REPRODUCED WITHOUT THE PERMISSION OF MANN WILLIAMS.
2. ALL DRAWINGS ARE TO BE READ IN CONJUNCTION WITH THE PROJECT SPECIFICATION WITH ALL WORKS CARRIED OUT IN ACCORDANCE WITH THE LATEST BRITISH STANDARDS AND CODES OF PRACTICE.
3. ANY AMBIGUITIES OR DISCREPANCIES BETWEEN THIS DRAWING AND ANY OTHER INFORMATION GIVEN ELSEWHERE MUST BE REPORTED TO MANN WILLIAMS FOR CLARIFICATION BEFORE WORK PROCEEDS.
4. ALL DIMENSIONS TO BE CHECKED ON SITE AND ANY DISCREPANCIES REPORTED TO THE ENGINEER BEFORE ANY WORK COMMENCES.
5. ONLY FIGURED OR CALCULATED DIMENSIONS SHOULD BE USED AND NO DRAWINGS, IN ANY FORMAT SHOULD BE SCALED.

SCALE BAR 1:100

0 5m

DRAWING TO BE READ IN COLOUR

REV	DESCRIPTION	BY	DATE
P1	PRELIMINARY ISSUE	PEB	01.04.26
P2	DRAINAGE UPDATED	PEB	09.09.26

PROJECT

GLOVE FACTORY STUDIOS
HOLT

TITLE

DRAINAGE PLAN

Sheet 2 of 2

MANN WILLIAMS
CONSULTING CIVIL AND STRUCTURAL ENGINEERS

7 OLD KING STREET
QUEEN SQUARE
BATH BA1 2JW

T 01225 464419
E bath@mannwilliams.com
W www.mannwilliams.co.uk

DRAWN	CHECKED	SIZE	SCALE	DATE	MW JOB No.
PEB		A1	1:100	MAR 2026	13091

SUITABILITY STATUS	
S2	INFORMATION (NOT FOR CONSTRUCTION)

ZONE/SYSTEM	LEVEL	TYPE	ROLE	ORIGINATOR
XX	XX	DR	S	MWB

PROJECT CODE	NUMBER	REVISION
GFS	9001	P2