


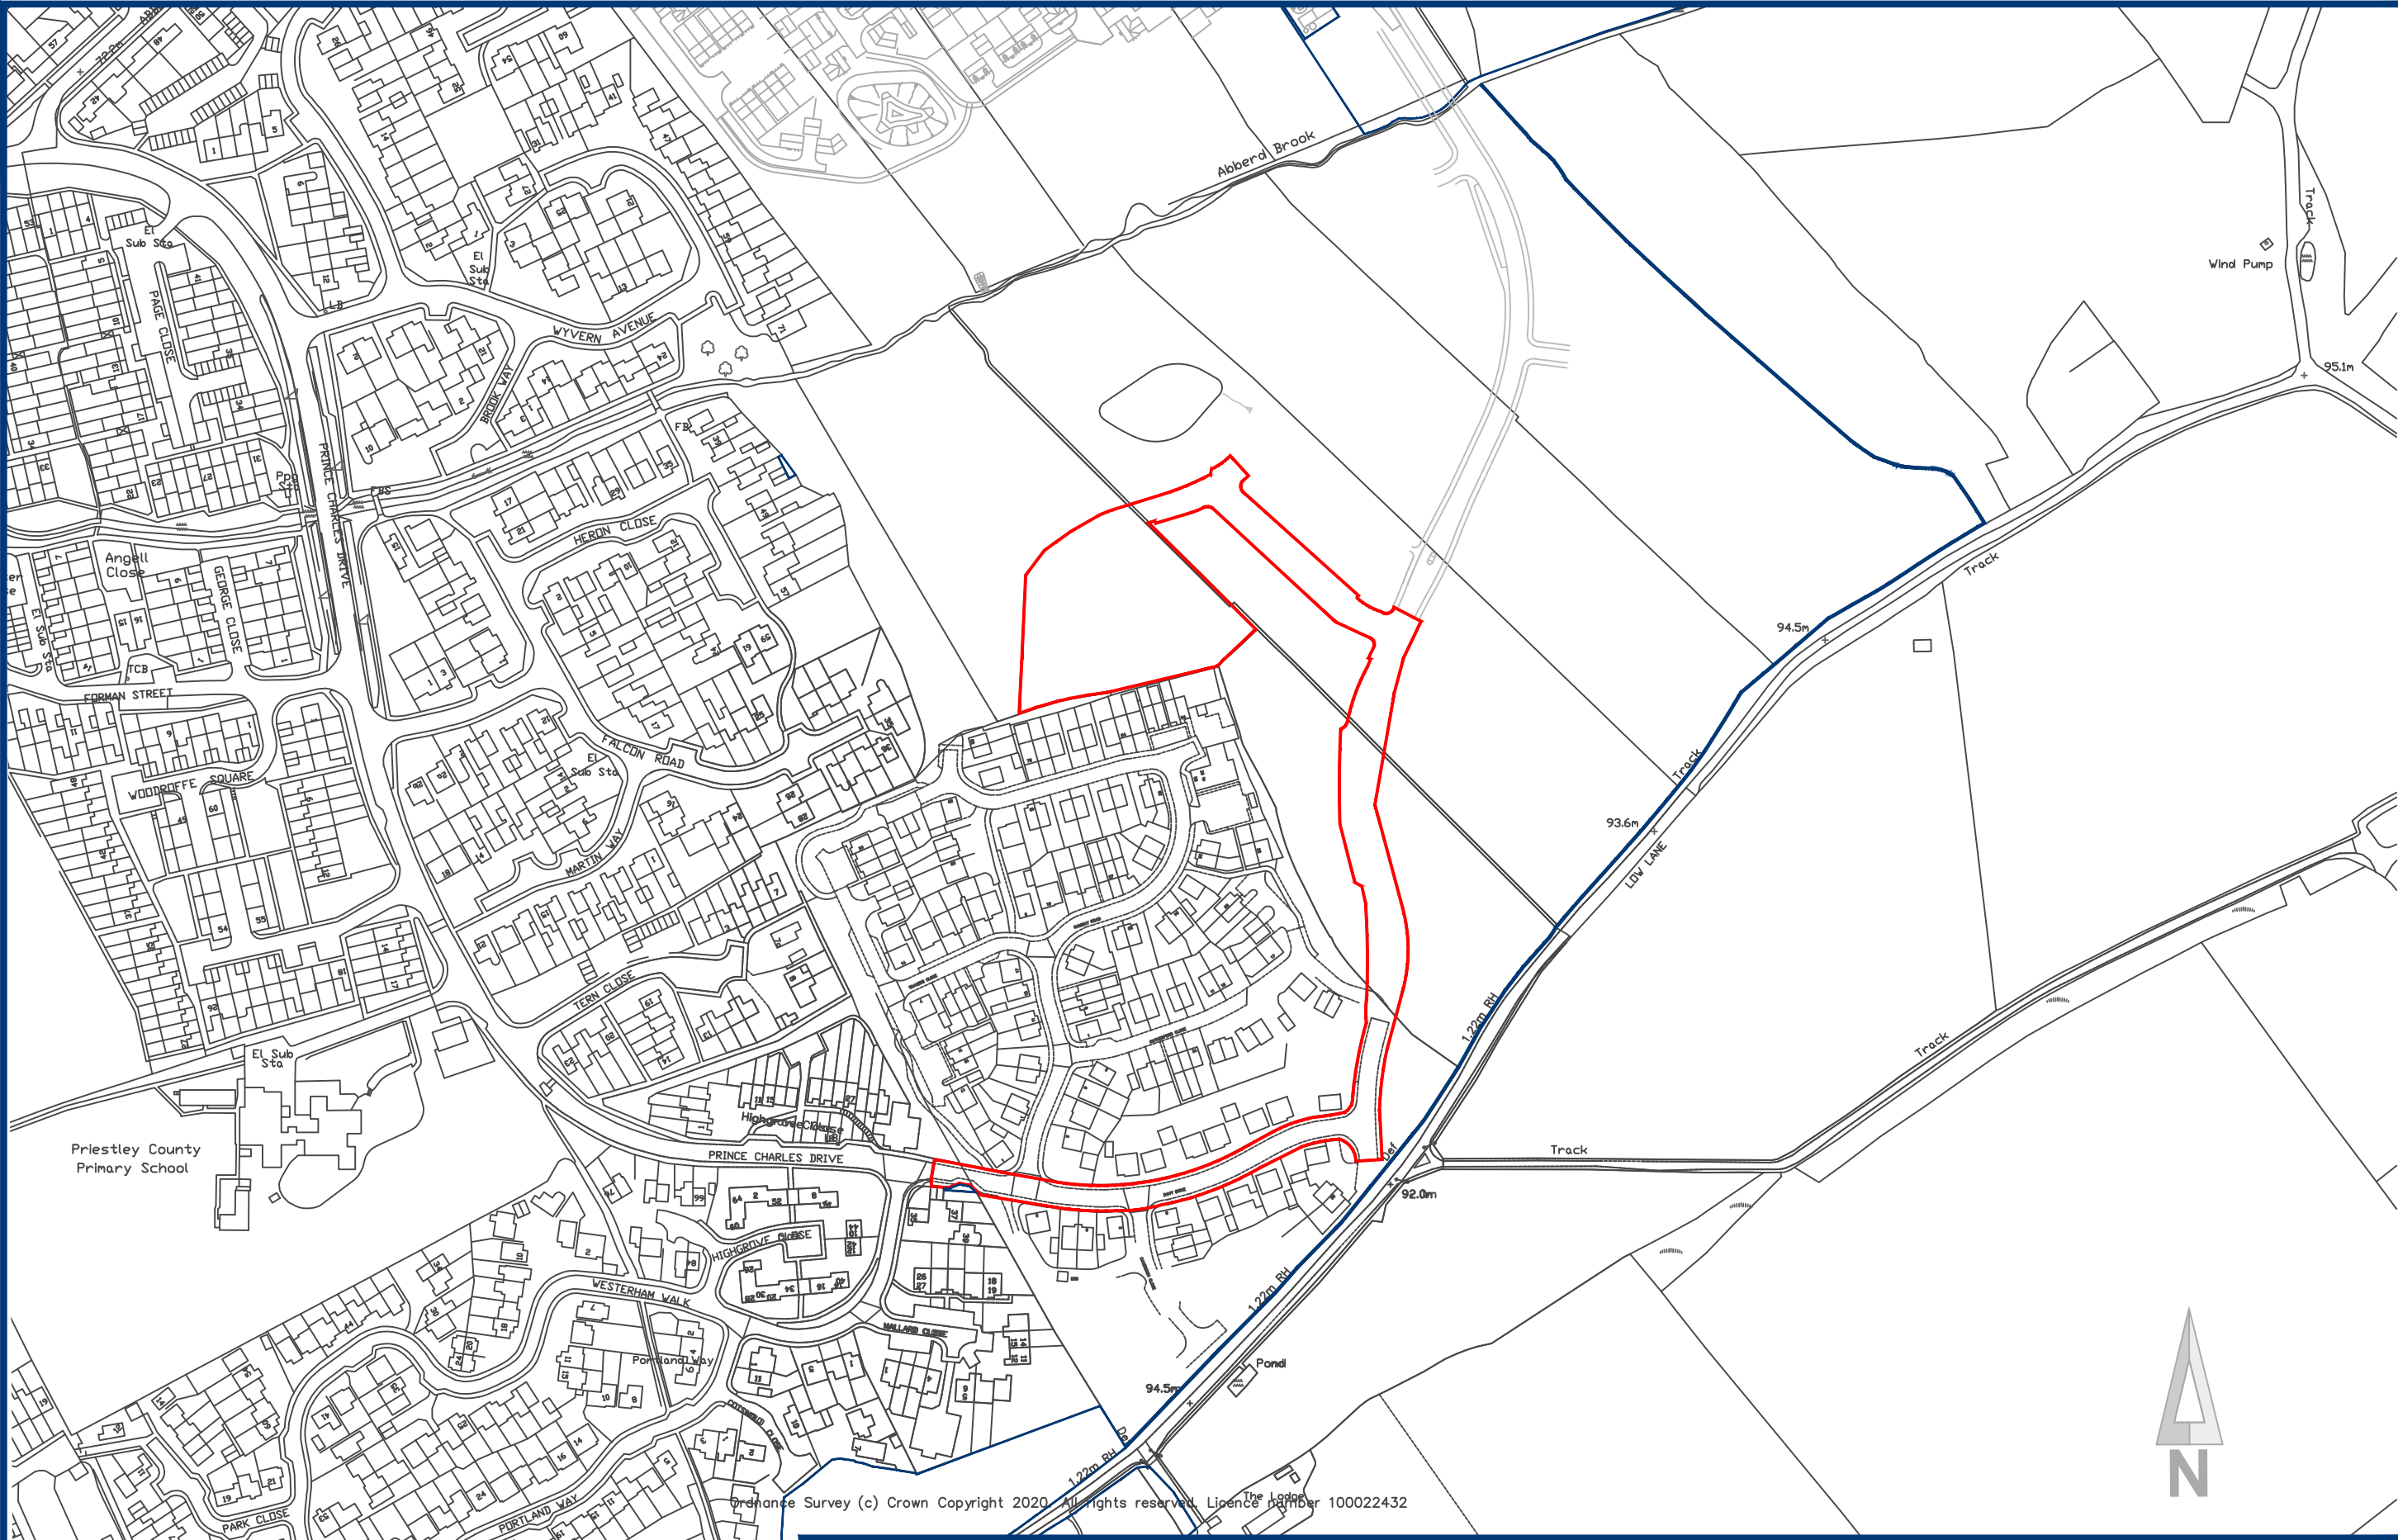

Ordnance Survey (c) Crown Copyright 2020. All rights reserved. Licence number 100022432

Site Name: Calne 4a		Drawing Number: 307.P.3.1		Revision: B	 RobertHitchins The Complete Development Solution
Drawing Title: Location Plan		Drawn By: POK	Checked by: 	Date: 21.04.2020	
					The Manor, Boddington, Cheltenham, Gloucestershire, GL51 0TJ Tel: 01242 680694 www.robert-hitchins.co.uk