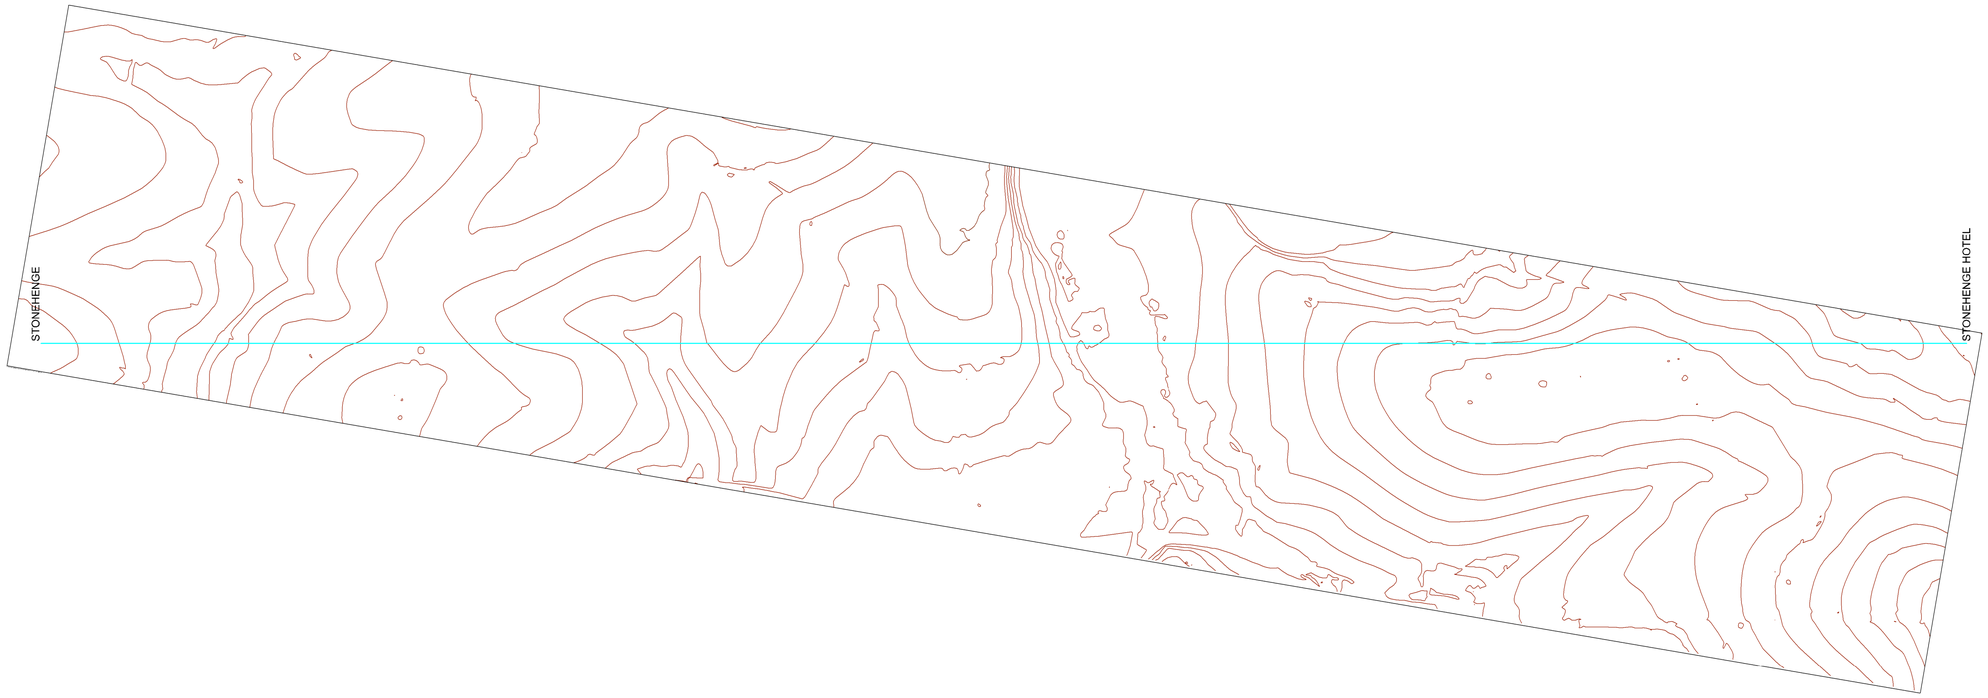

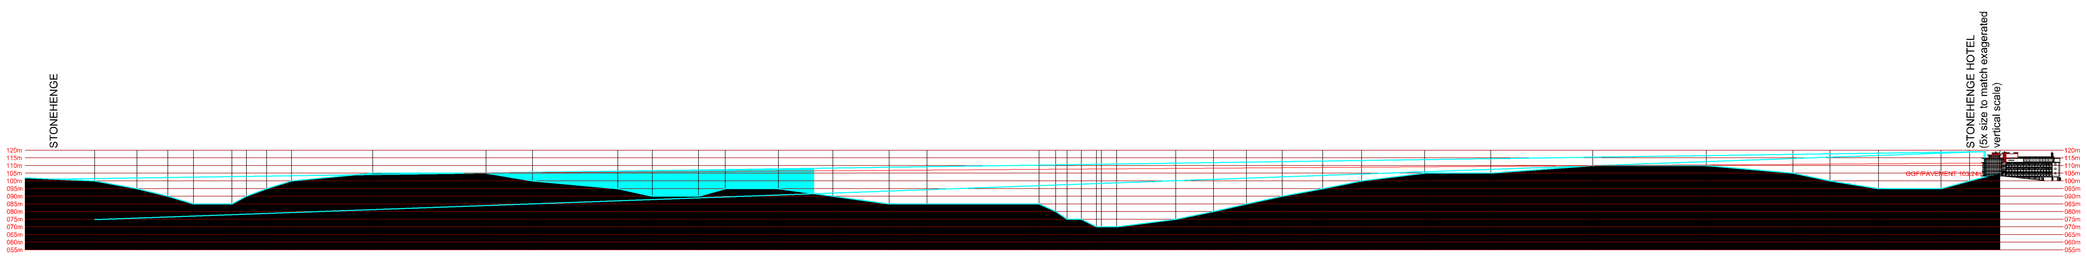

NOTE: Vertical scale increase by 5x for clarity

1 2 3 4 5 6 7

Dimensions to be verified on site.
Figured dimensions to take preference to those scaled.
Architect to be notified of discrepancies immediately.

This drawing is the property of CUTLERARCH LTD
Copyright is reserved by them and the drawing is issued on the condition that it is not copied, reproduced, retained or disclosed to any unauthorised person, either wholly or in part without the consent in writing of CUTLERARCH LTD.
43 St. Mary's Street, Wallingford, Oxfordshire. OX10 0EU.
Telephone: 01491 838130 Fax: 01491 836504

AMENDMENTS:

SCALE (m) 0 1

CUTLER
ARCHITECTS
Chartered Architects
43 ST. MARY'S STREET WALLINGFORD
OXFORDSHIRE OX10 0EU
mail@cutlerarch.com www.cutlerarch.com
FAX: 01491 836504
01491 838130
RIBA
Chartered Practice

Proposed Redevelopment:
STONEHENGE HOTEL
AMESBURY ROAD, BULFORD CAMP,
HAMPSHIRE. SP4 9NU.
Duckquiff Ltd.

PROPOSED
STONEHENGE TERRAIN SECTION

Date	Scale
JUL 20	1:10,000 @A1

JobNo	DwgNo	Rev
827.16.1	P/017	A