




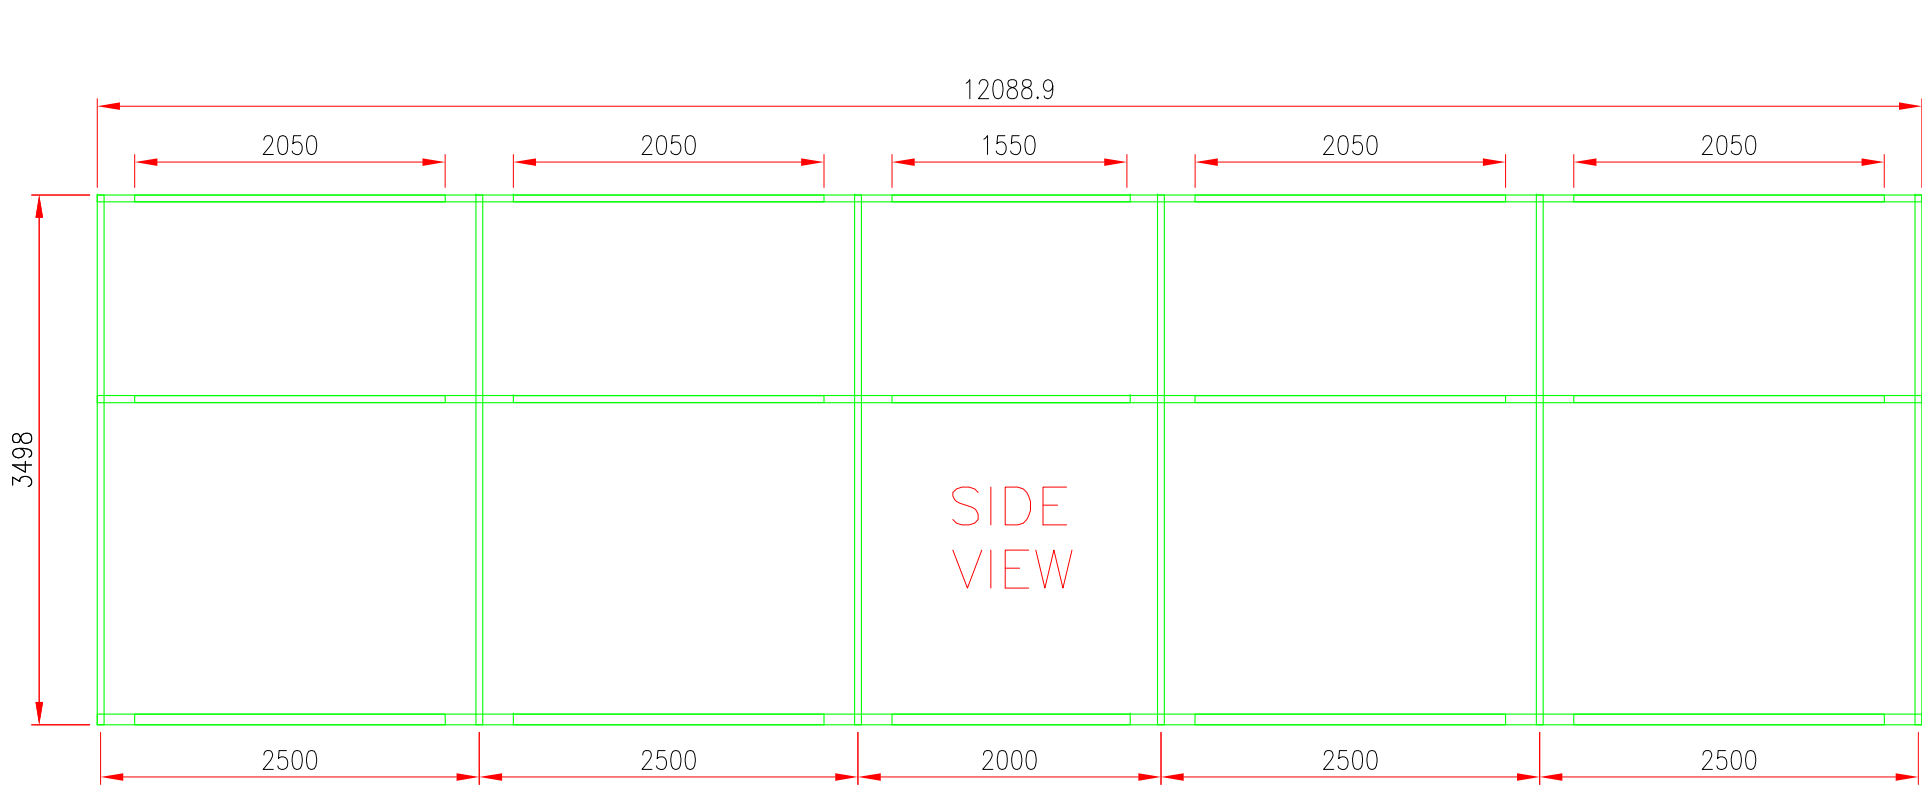




Side Elevation:

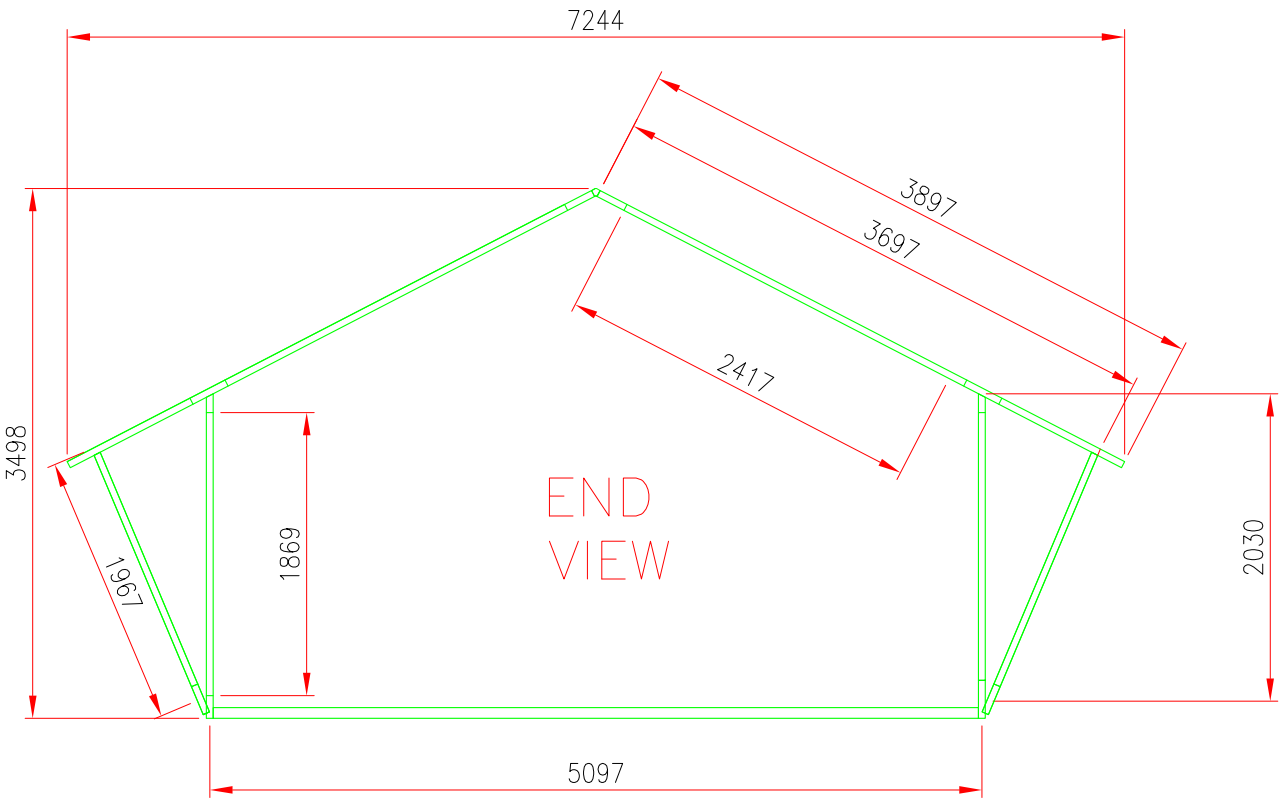

End Elevation:

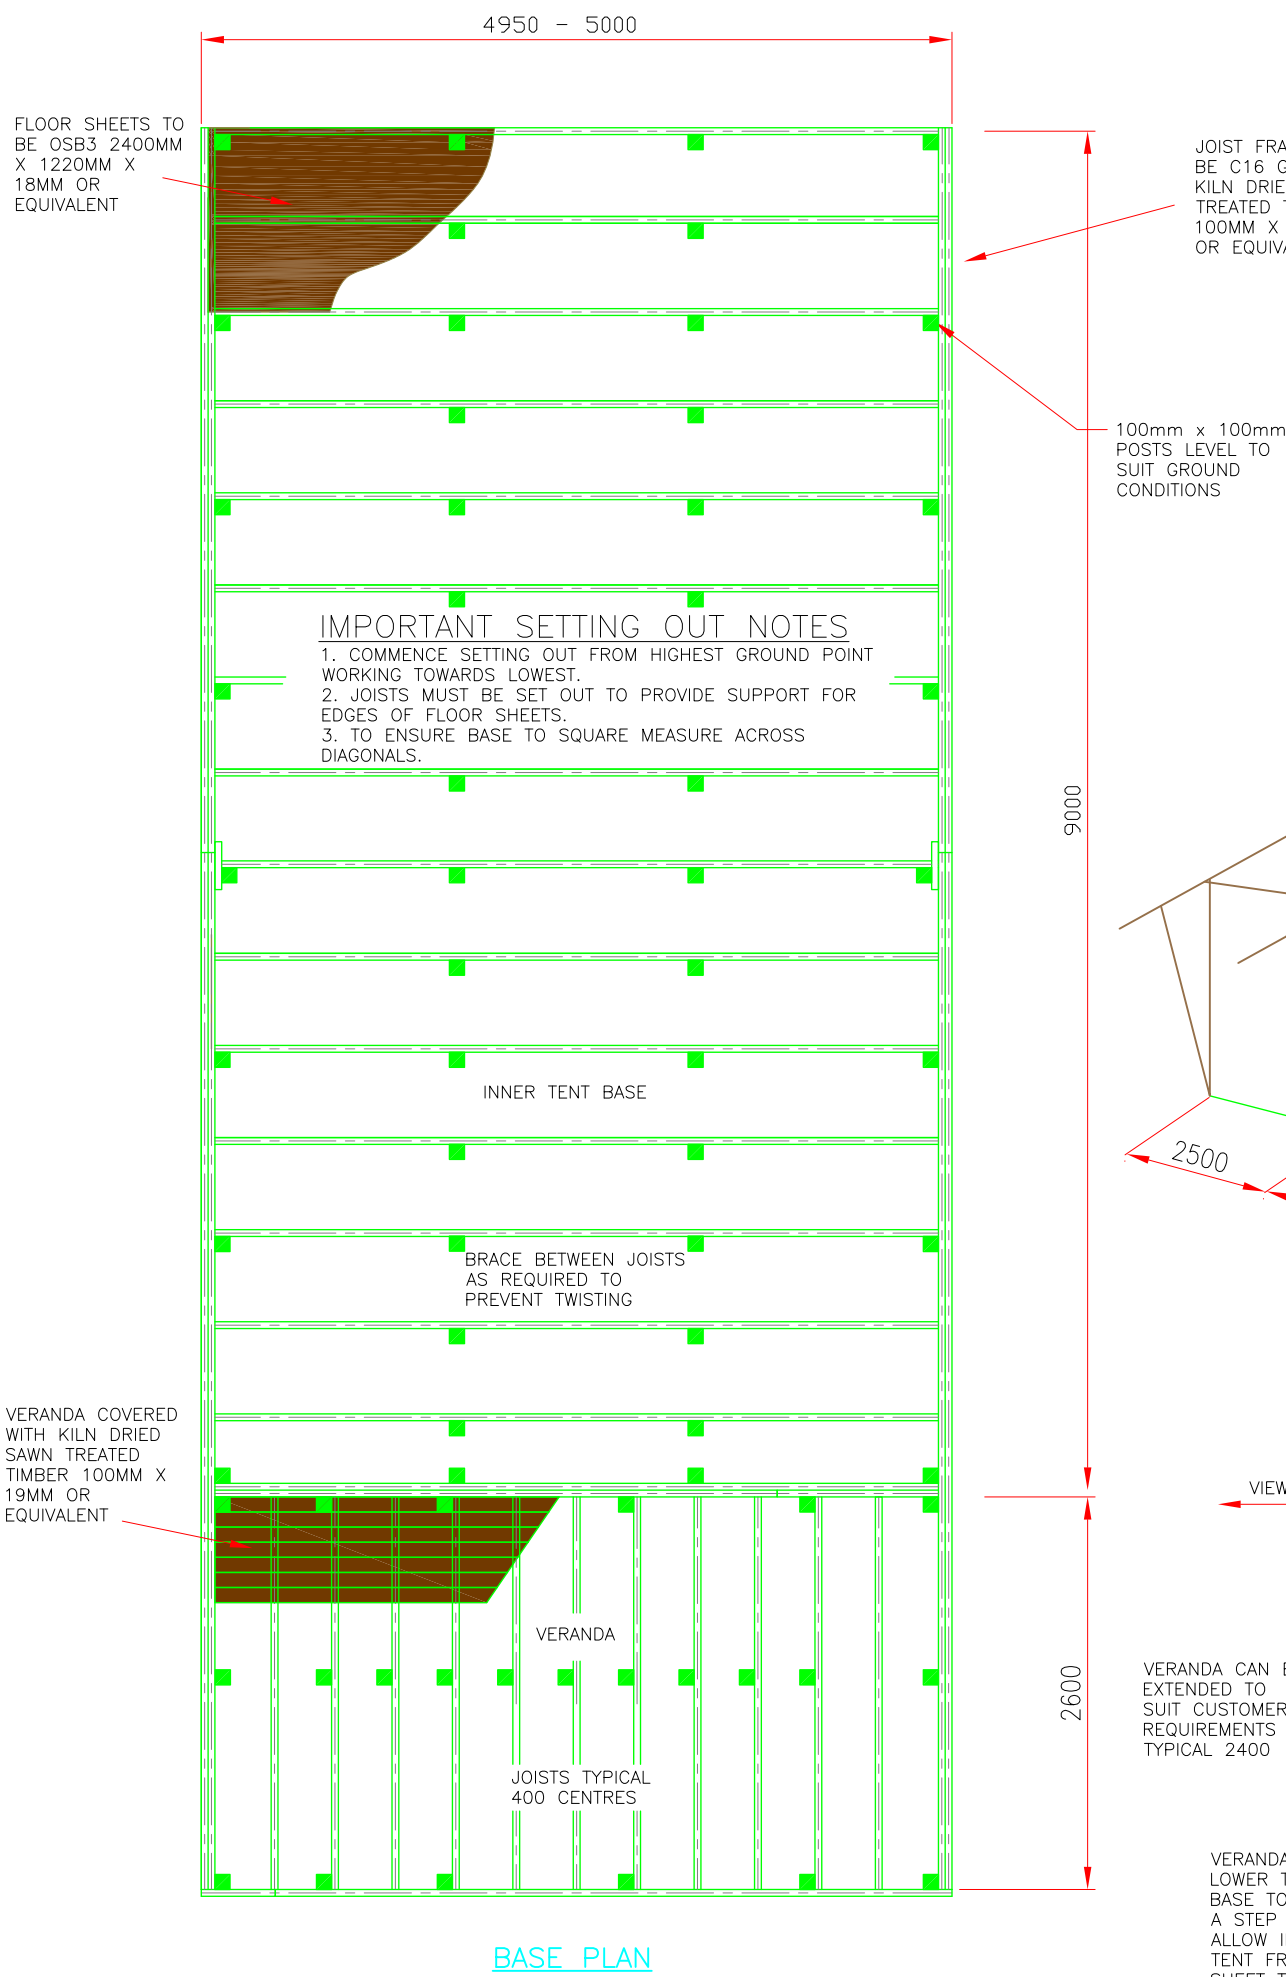

MATERIALS LIST		
No	ITEM	QUANTITY
1	RECOMMEND ALL JOISTS TO BE C16 GRADE KILN DRIED SAWN TREATED TIMBER 100X47mm OR EQUIVALENT	APPRDX 150M
2	RECOMMEND FLOOR SHEETS TO BE OSB3 2400MM X 1220MM X 18mm OR EQUIVALENT	APPRDX 15 SHEETS / 45M ²
3	RECOMMEND VERANDA COVERED WITH KILN DRIED SAWN TREATED TIMBER 100MM X 19mm OR EQUIVALENT	APPRDX 135M / 13.5M ²
4	RECOMMEND GROUND POSTS 100mm X 100mm LENGTHS TO SUIT GROUND CONDITIONS.	APPRDX 65 POSTS LENGTH TO SUIT GROUND CONDITIONS
5	SCREWS EXTERNAL GRADE RECOMMEND N610 3" FOR ALL JOIST FIXINGS AND N68 2" FOR SHEETS AND VERANDA BOARD FIXING TENT LEGS TO BE FIXED WITH M10 X 75MM COARSE THREAD COACH BOLTS	QUANTITY TO SUIT

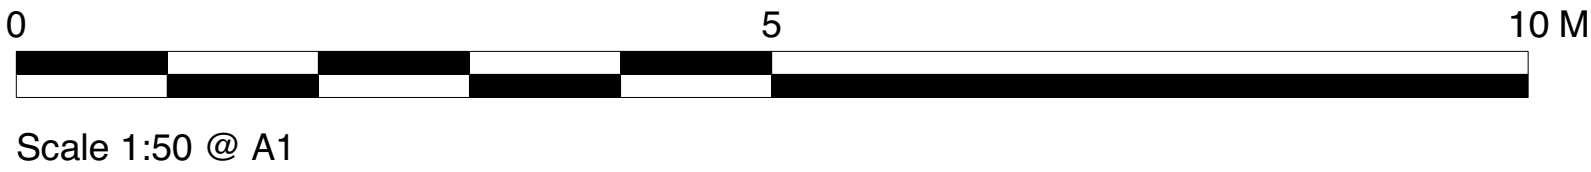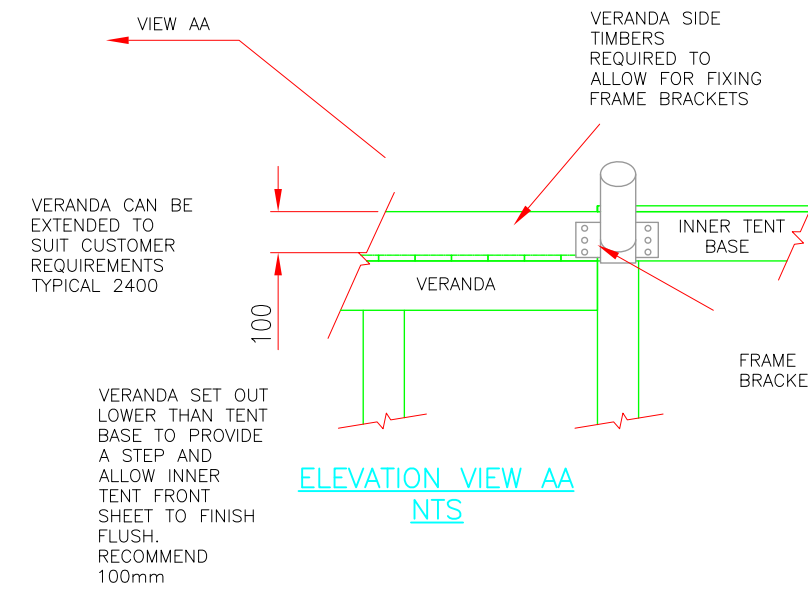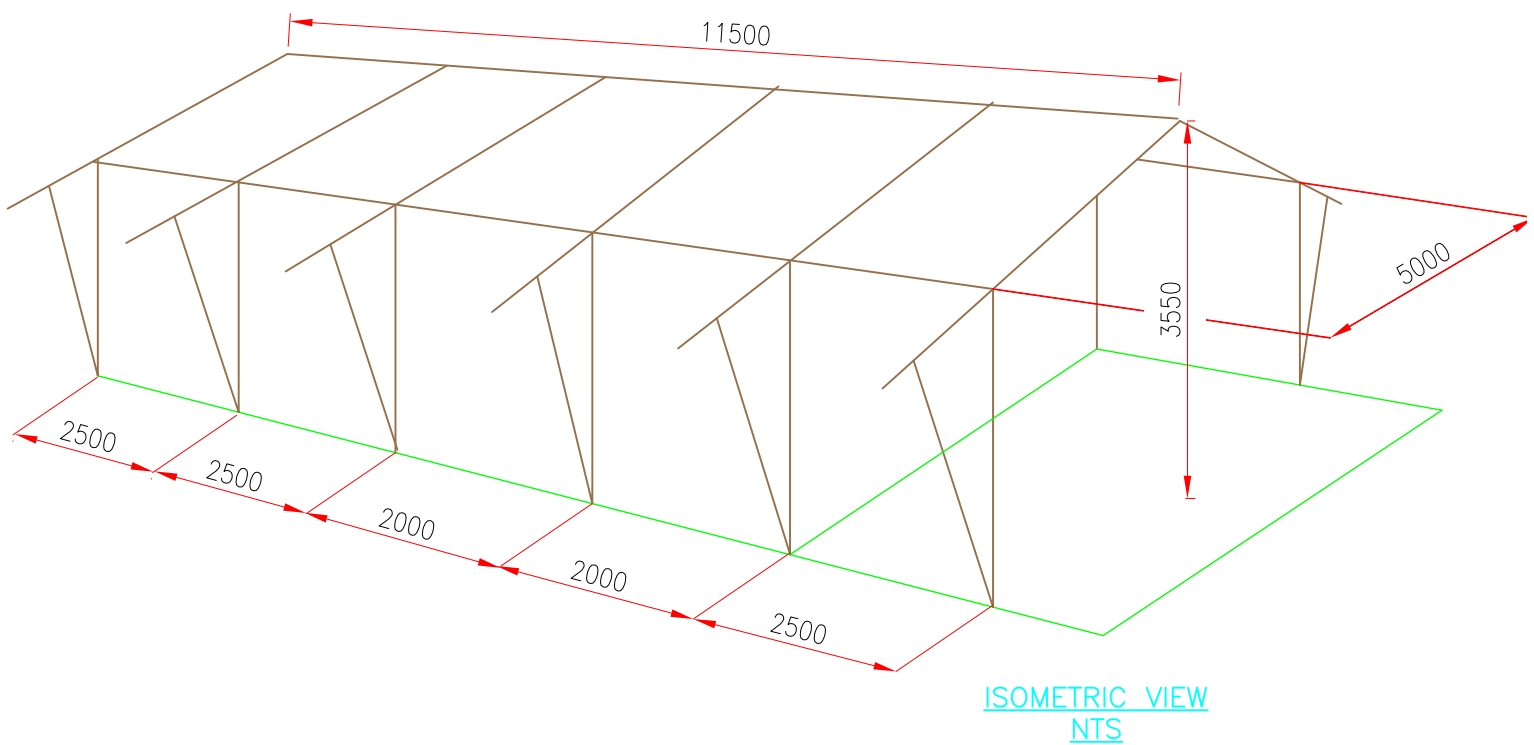

THESE DRAWINGS ARE FOR PLANNING PURPOSES ONLY
ALL MEASUREMENTS MUST BE CHECKED ON SITE.
DO NOT SCALE FROM THIS DRAWING



TFH REEVE

ARCHITECTURAL DESIGN · CONSULTANCY
SURVEYS · RESTORATION
CONSERVATION EXPERTISE

Tel: 01747 828677

DONHEAD MILL
DONHEAD ST ANDREW
SHAFTESBURY
DORSET SP7 9EP

FAX: 01747 829205
e-mail: mail@dalbyreeve.co.uk

CLIENT: Ashcombe Estates
JOB: Ashgrove Lake Cabins, Tollard Royal

SCALE: as shown
DATE: 06/2019
DRAWN: TR
CHECKED: TR

DWG: Ashgrove Lake - Safari Fishing Cabin details

DWG N°: 1132/68