


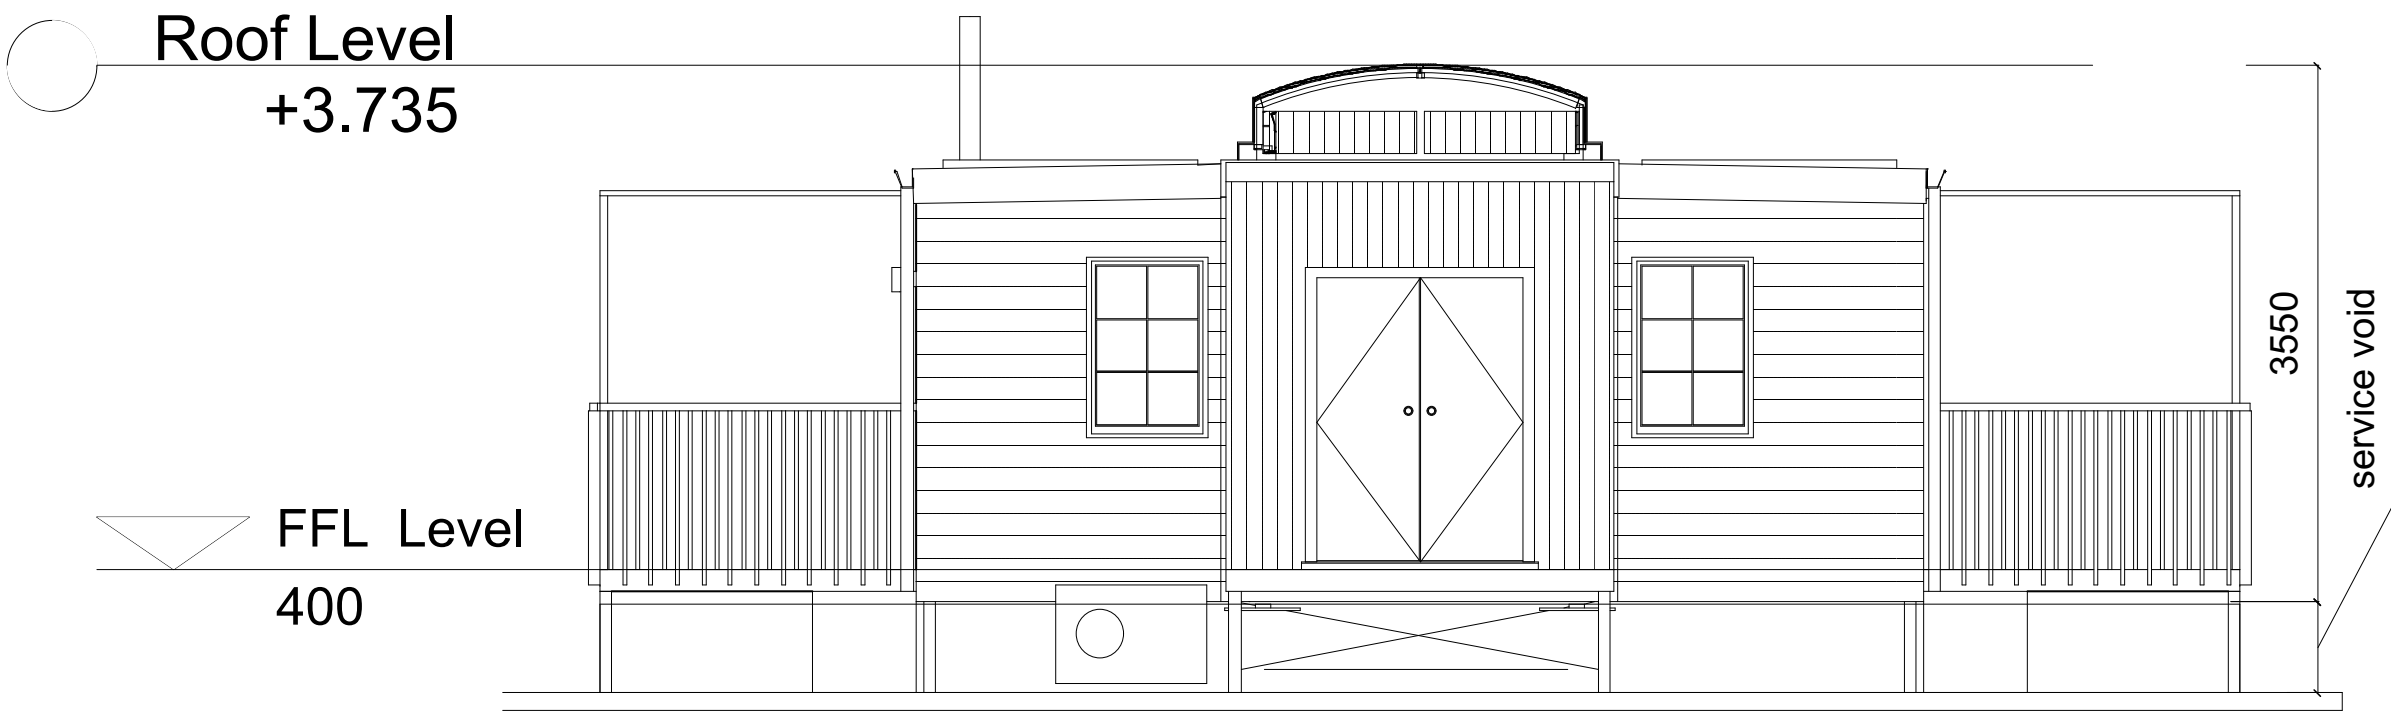


Side Elevation:




End Elevation:



Side Elevation:

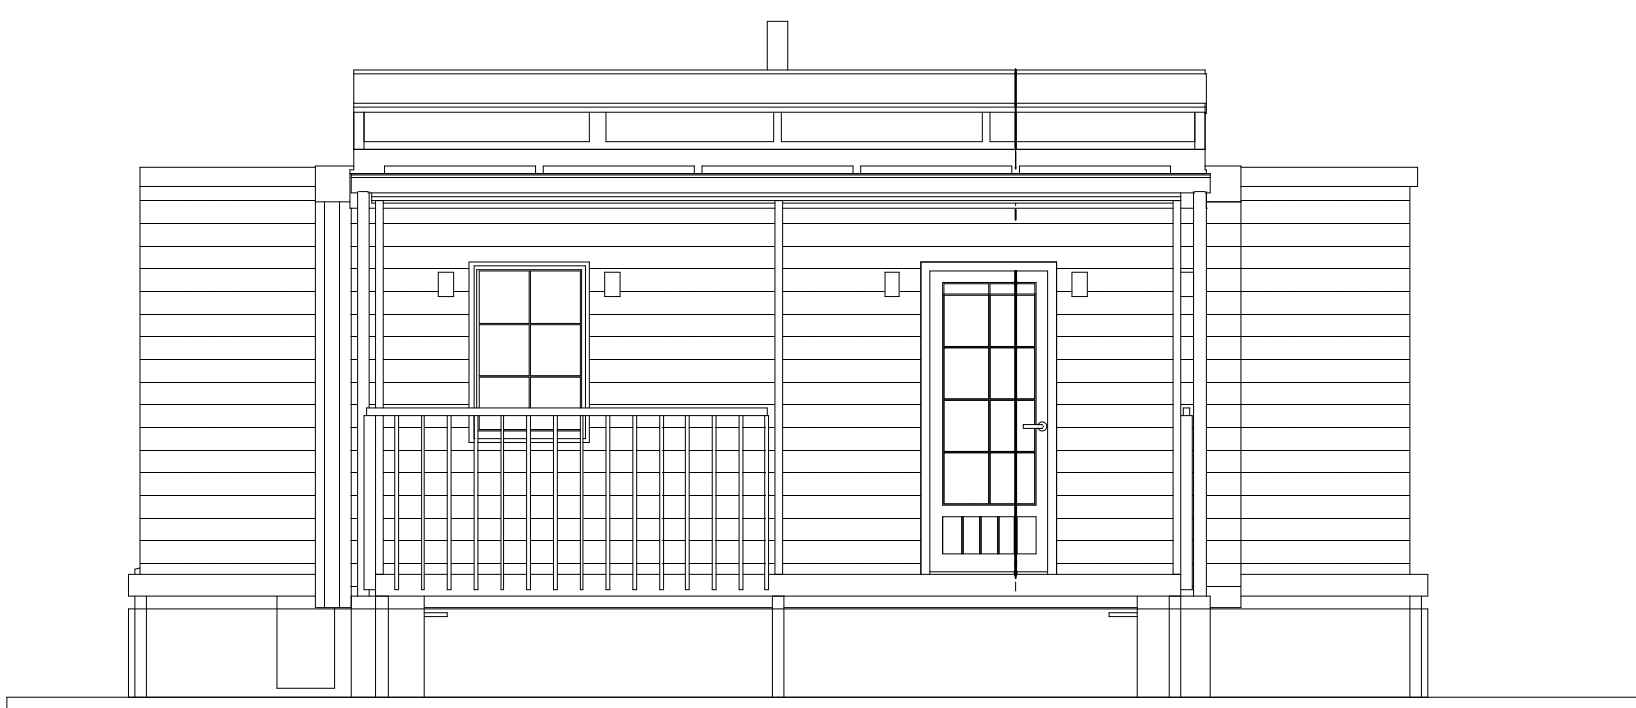

End Elevation:

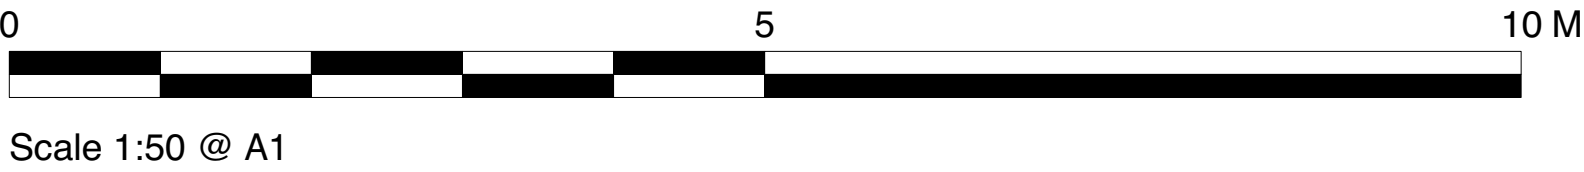

THESE DRAWINGS ARE FOR PLANNING PURPOSES ONLY.
ALL MEASUREMENTS MUST BE CHECKED ON SITE.
DO NOT SCALE FROM THIS DRAWING



TFH REEVE

ARCHITECTURAL DESIGN · CONSULTANCY
SURVEYS · RESTORATION
CONSERVATION EXPERTISE

Tel: 01747 828677

DONHEAD MILL
DONHEAD ST ANDREW
SHAFTESBURY
DORSET SP7 9EP

FAX: 01747 829205
e-mail: mail@dalbyreeve.co.uk

CLIENT: Ashcombe Estates
JOB: Ashgrove Lake Cabins, Tollard Royal
DWG: Ashgrove Lake - Cabin Proposed Elevations

SCALE: as shown
DATE: 06/2019
DRAWN: TR
CHECKED: TR
DWG N°: 1132/70