


AREAS A & F, OLD SARUM

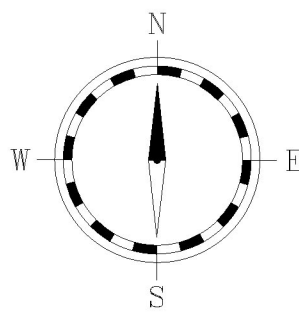

The contractor is to check and verify all building and site dimensions, levels and sewer invert levels at connection points before work starts. The contractor is to comply in all respects with current building legislation - British Standards Specifications, Building Regulations etc, whether or not specifically stated on this drawing.

Sheet Size
A1

0m

4m

8m

12m


16m

Rev Date Int



Sherwood Plot 7 Charnwood Plot 8 Saunton Plot 9 Saunton Plot 10 Saunton Plot 11 Saunton Plot 12 Sherwood Plot 13 Sherwood Plot 23 Saunton Plot 24 Saunton Plot 25 Saunton Plot 26 Saunton Plot 27 Saunton Plot 28 Saunton Plot 29 Sherwood Plot 30

Street Scene 1

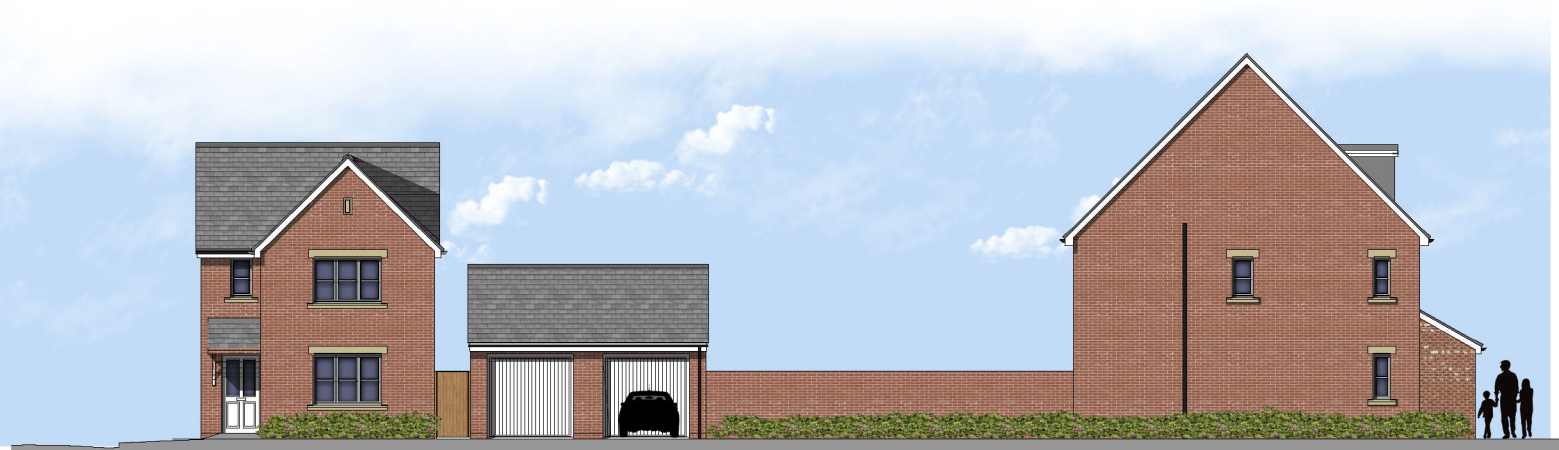

Sherwood Plot 41 Saunton Plot 41


Street Scene 1 Cont'd



3B Plot 1 3B Plot 2 3B Plot 3 3B Plot 4 3B Plot 5 Danbury Plot 6 Sherwood Plot 7

Street Scene 2

STREET SCENES

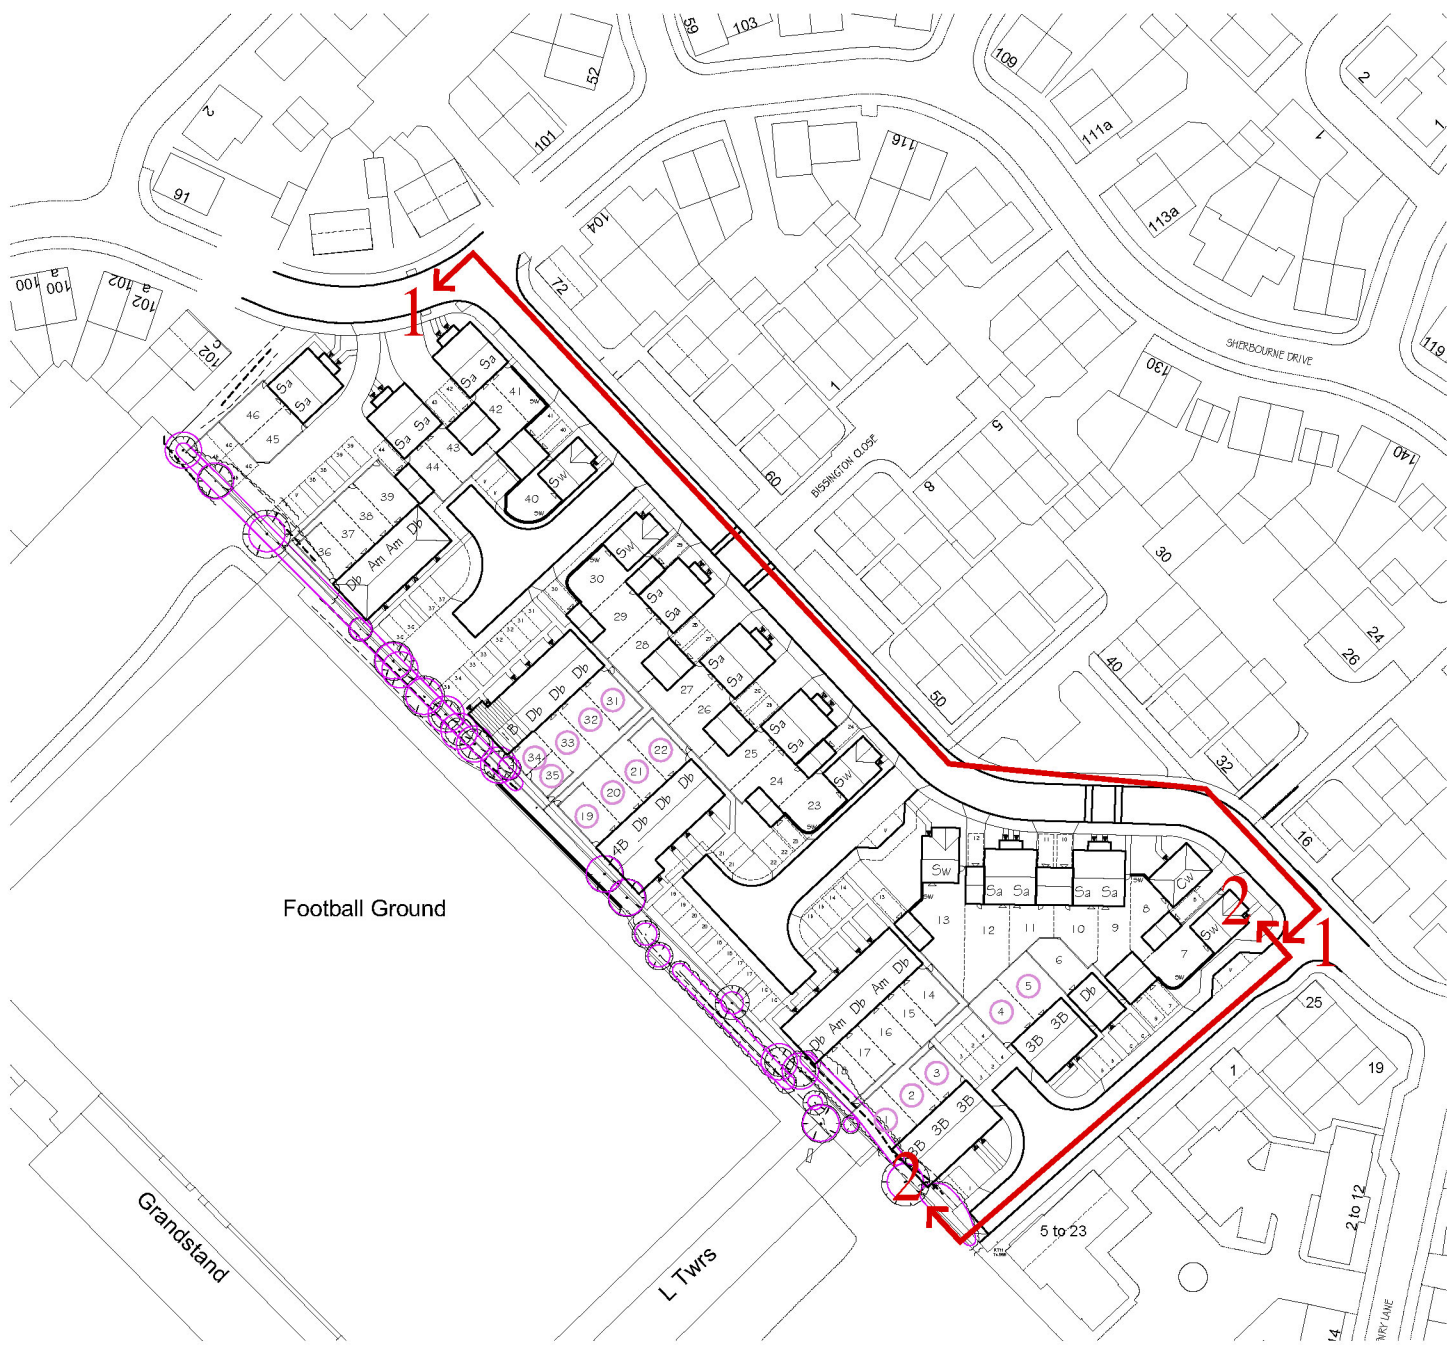

Key Plan



PROJECT:
AREAS A & F, OLD SARUM
SALISBURY

DRG TITLE:
STREET SCENES

JOB NO:	DRG NO:	REV:
1377	54	-
SCALE:		DRN BY:
1:200		HS
DATE:		CKD BY:
02/21		TE

THE NOBLE CONSULTANCY

Innovative Residential Architecture

The Noble Consultancy Ltd
The Stables, Says Court Farm,
Badminton Road, Frampton Cotterell,
South Gloucestershire, BS36 2NY
t: 0844 745 2033
e: design@noble-consultancy.co.uk
w: www.noble-consultancy.co.uk

© This drawing and the building works depicted are the copyright of The Noble Consultancy Ltd and may not be reproduced or amended without written permission. No liability will be accepted for amendments made by other persons.