

OLD SARUM, SALISBURY


WALL AND FENCE DETAILS

0.6m KNEE / TRIP RAIL

0.6m high metal rail & timber post knee rail Trip Rail to be constructed from 50Ø galvanised steel tube.


Rail hot dipped galvanised & painted gloss black.

All foundations to be to structural engineers details.

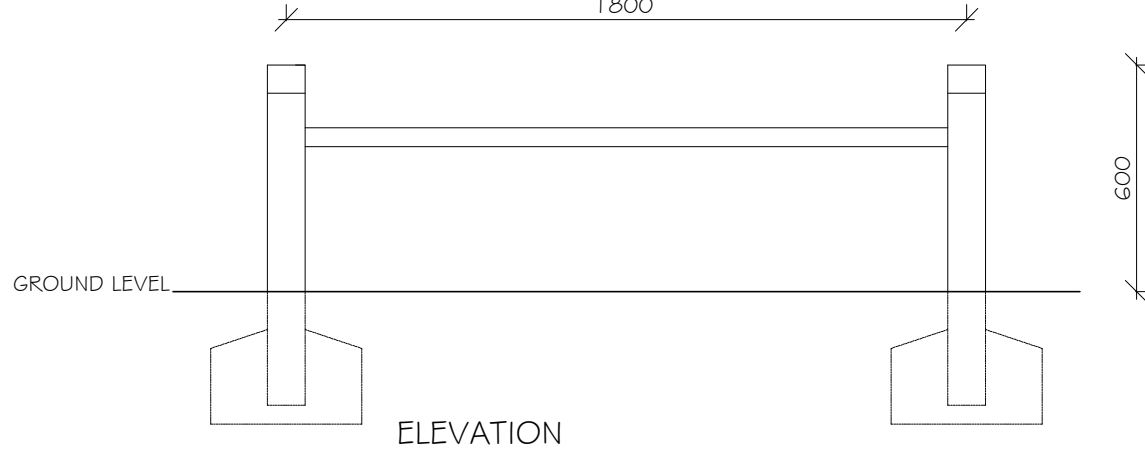


1.8m HIGH PANEL FENCE

All timber to be vacuum/pressure treated and finished with two coats brown stain.

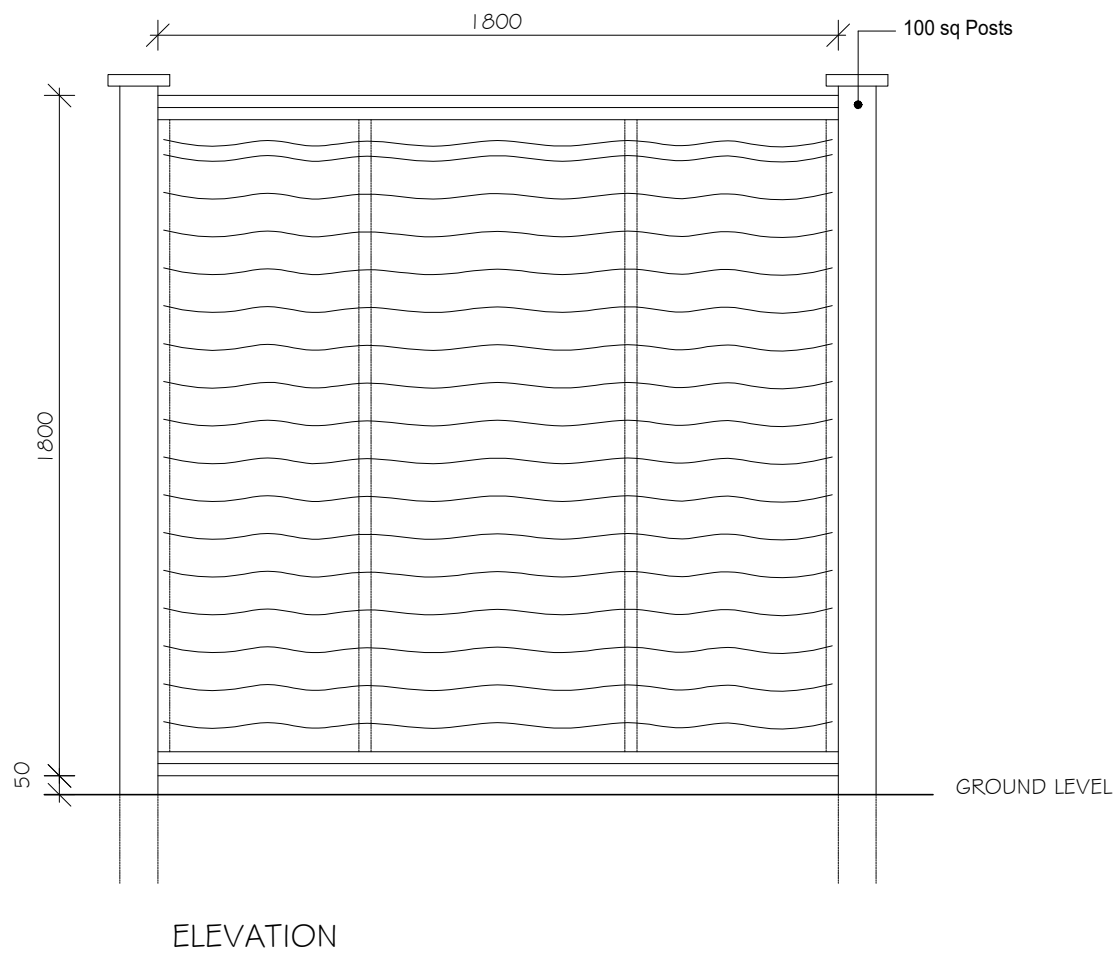


CLOSE BOARD GATE

All timber to be vacuum/pressure treated and finished with two coats brown stain.

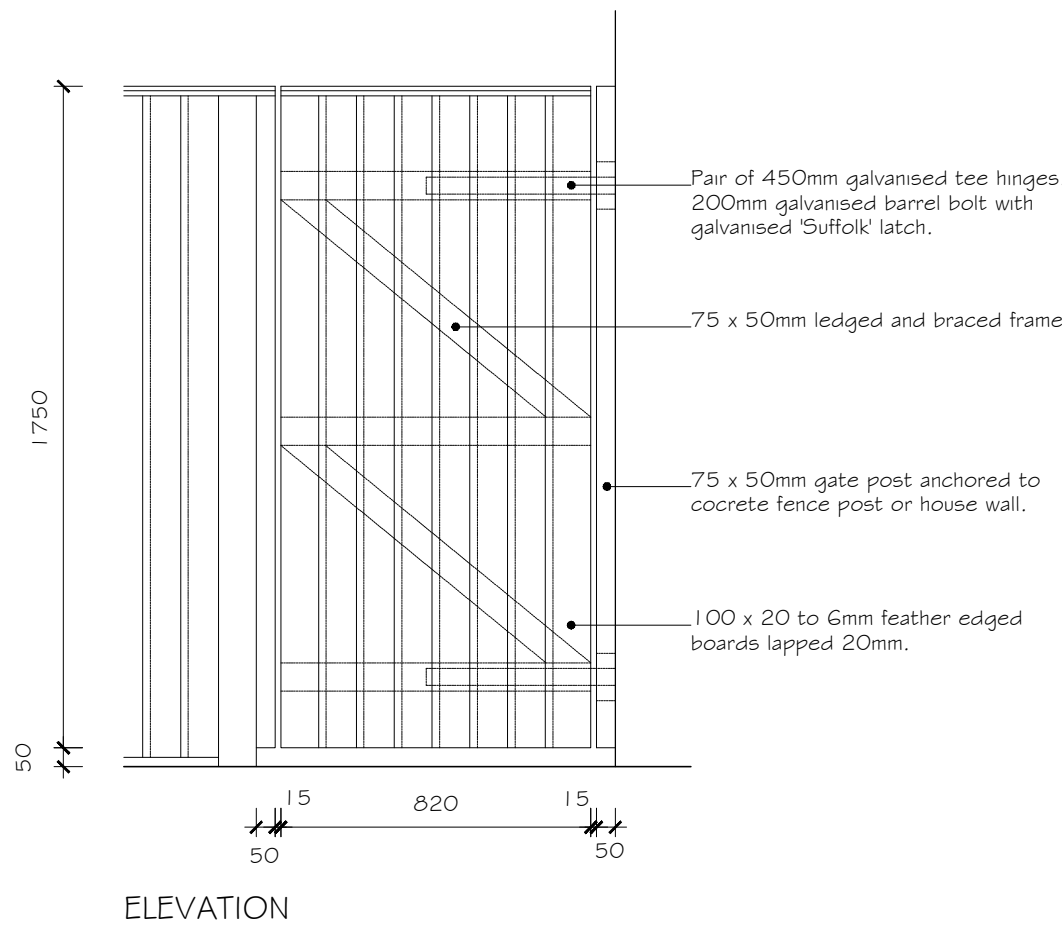

CLOSE BOARD FENCE


All timber to be vacuum/pressure treated and finished with two coats brown stain. Foundations to structural engineers design.

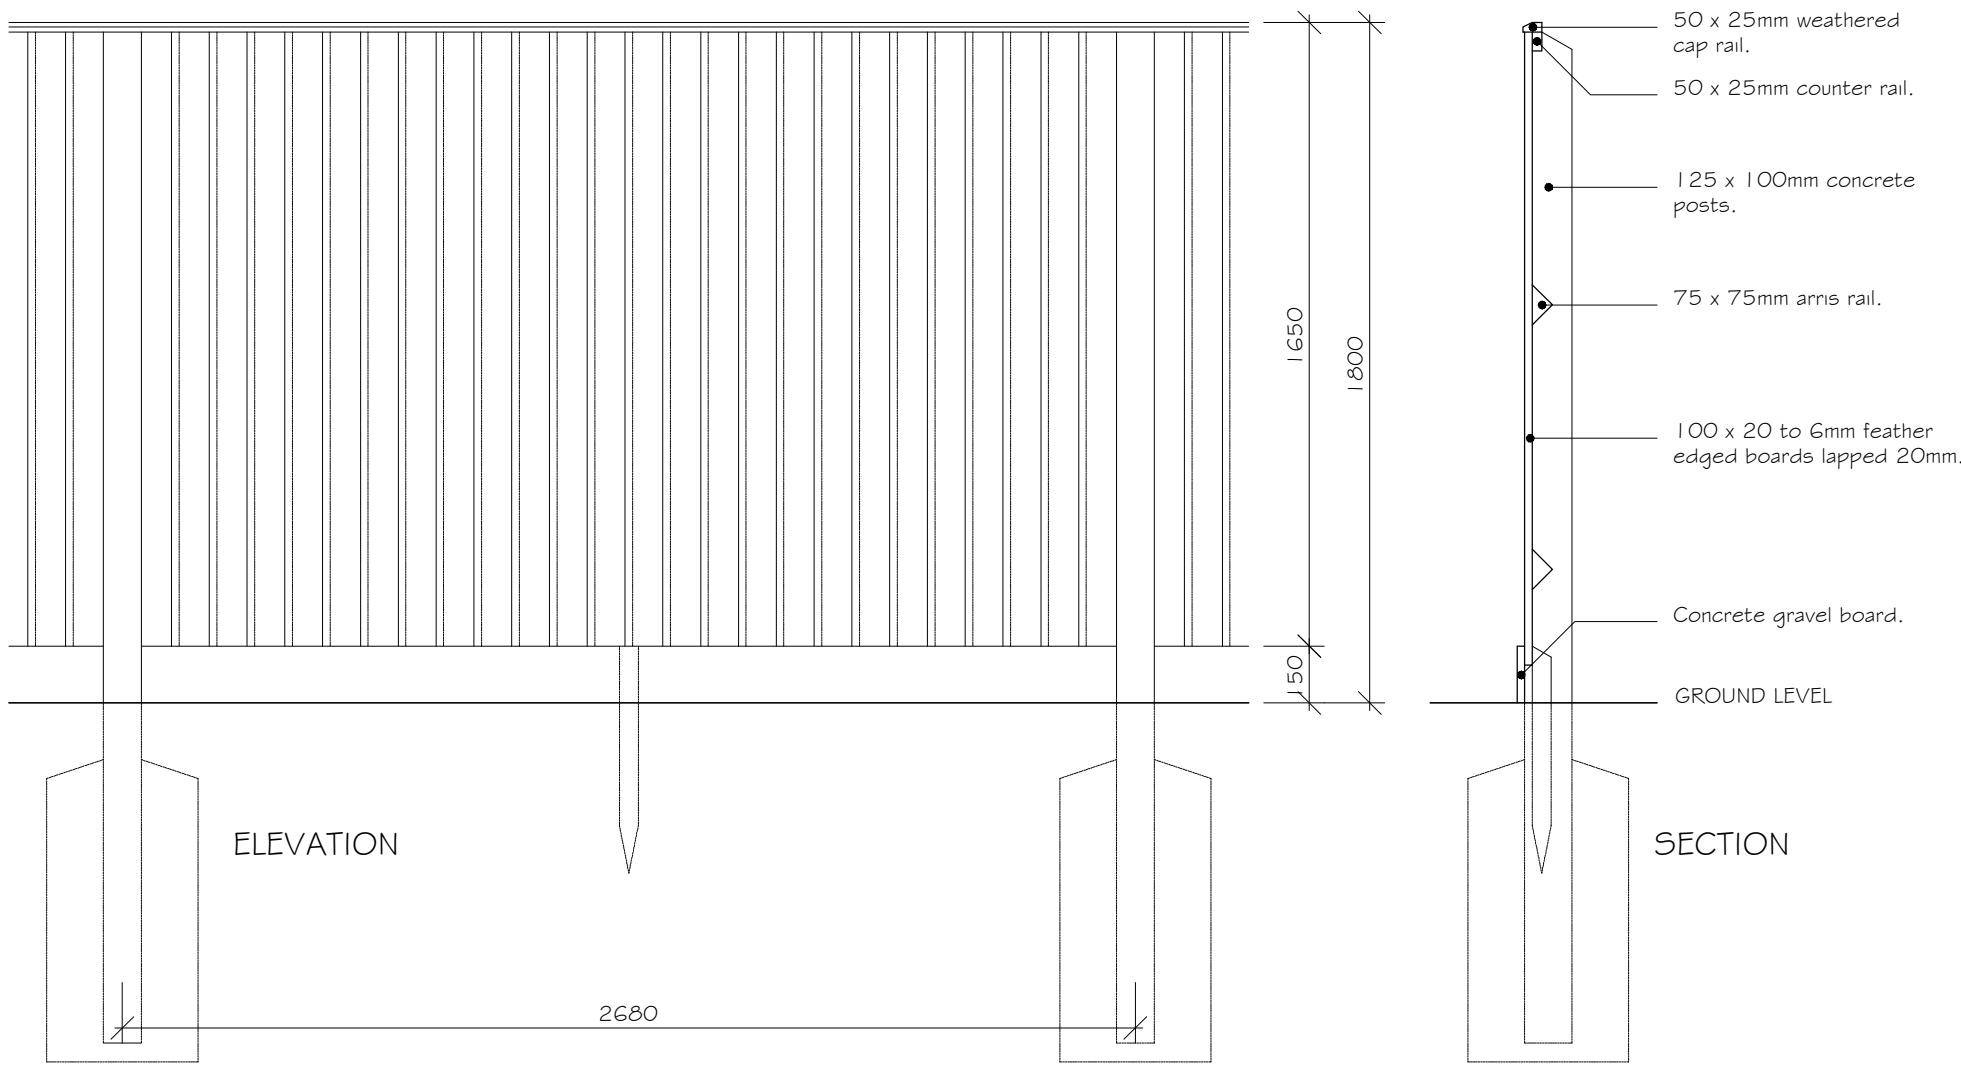

BRICK SCREEN WALL

Coping to walls to be engineering quality contrasting brick on edge. Walls to have 12mm wide expansion joints at 10.35m centres. Brickwork up to minimum 150mm above ground level must be engineering quality.

Foundations to be minimum 300mm below ground level to structural engineers details.

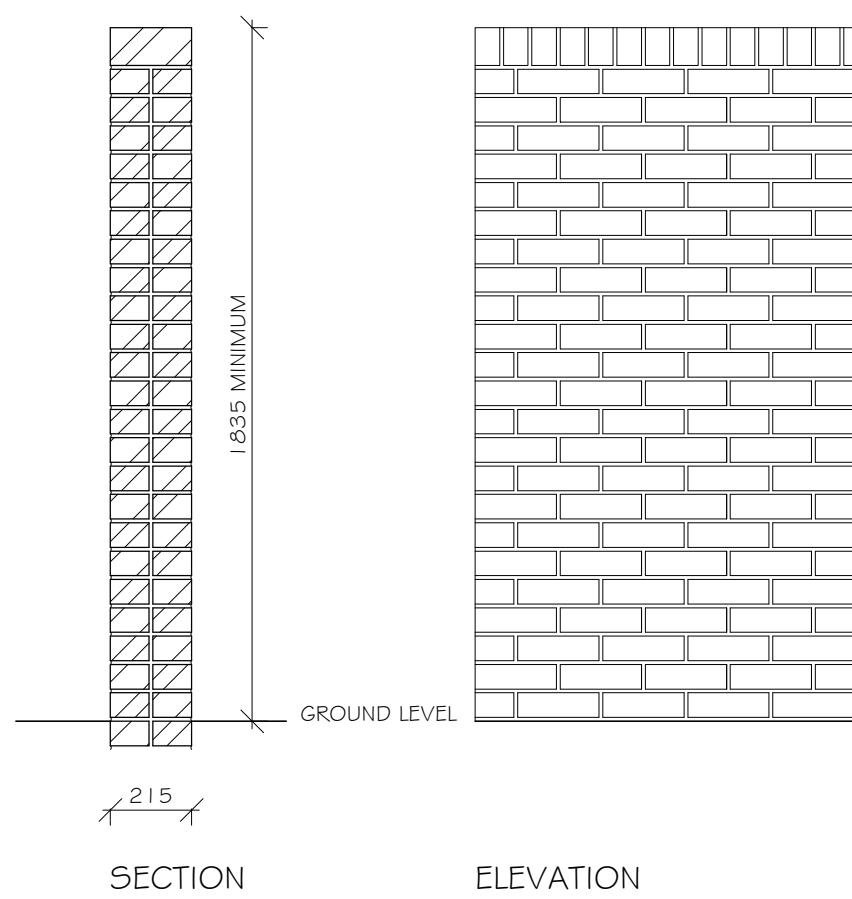

PROJECT:
AREA A & F, OLD SARUM,
SALISBURY

DRG TITLE:
WALL AND FENCE DETAILS

JOB NO: 1377
SCALE: 1:20
DATE: 02/21

DRG NO: 51
DRN BY: HS
CKD BY: ST

REV: -