

OLD SARUM, SALISBURY

GARAGE DETAILS

© This drawing and works depicted are copyright of The Noble Consultancy Ltd. and may not be reproduced or amended except by written permission. No liability will be accepted for amendments made by other persons.

01m2m3m4m5m



Sheet Size

A3



Rev

Date

Int

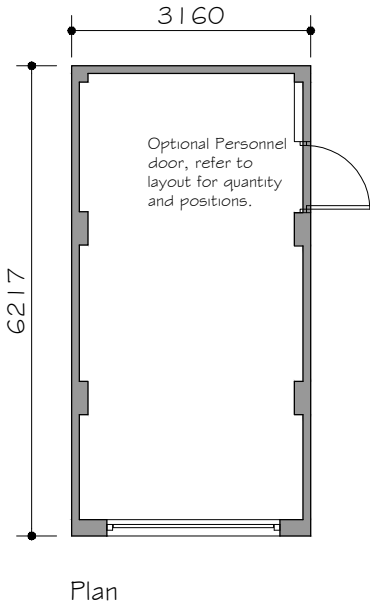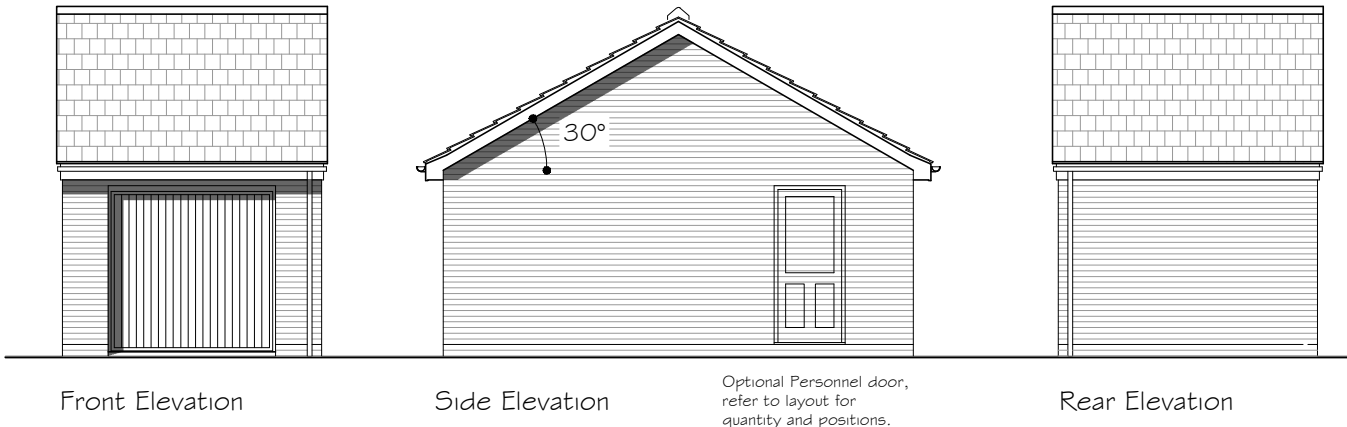

SINGLE GARAGE

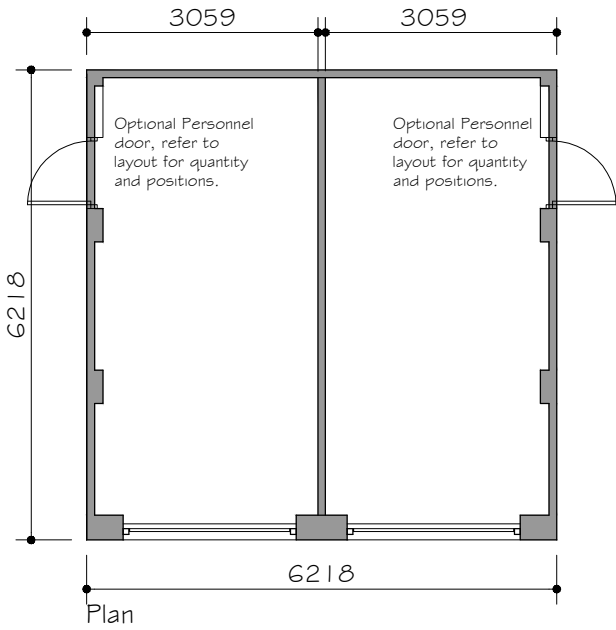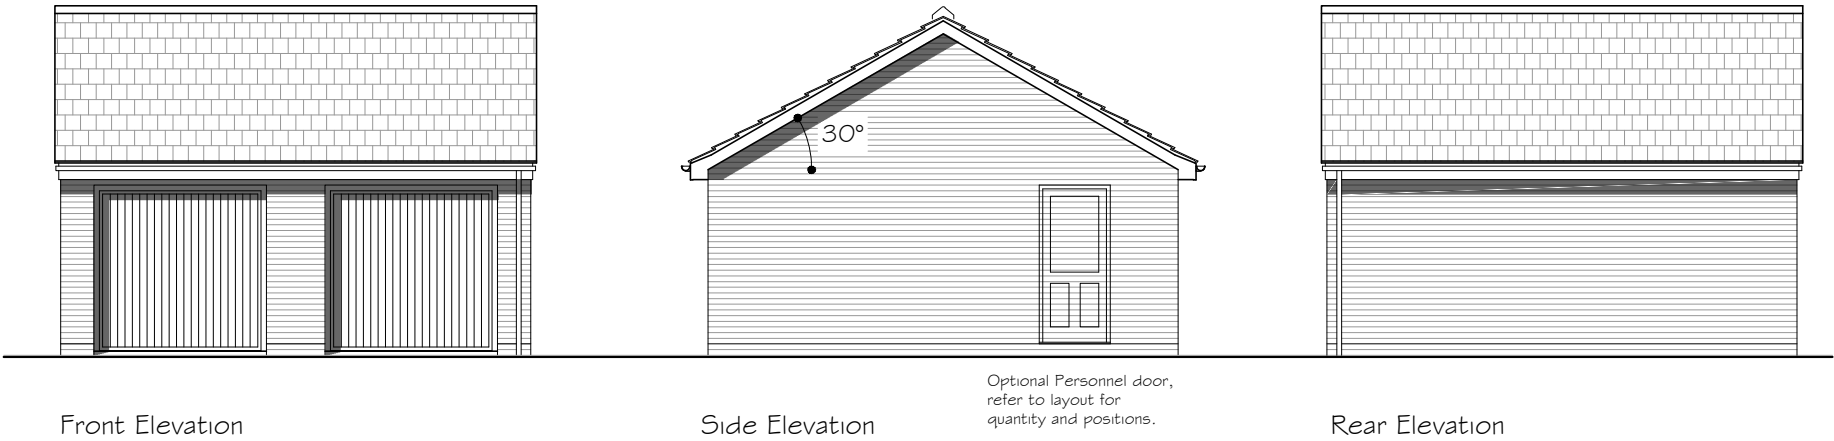

DOUBLE/TWIN GARAGE



PROJECT: OLD SARUM, SALISBURY		
DRG TITLE: GARAGE DETAILS		
JOB NO:	DRG NO:	REV:
1377	55-1	-
SCALE:	DRN BY:	
1:100	HS	
DATE:	CKD BY:	
04/19	TE	

The NOBLE Consultancy

Architectural ■ Planning ■ Urban Design ■ Landscaping ■

The Stables, Says Court Farm, Badminton Road

Frampton Cotterell, South Gloucestershire, BS36 2NY

T: 0844 7452033

E: design@noble-consultancy.co.uk

W: www.noble-consultancy.co.uk