


PRIMARY SCHOOL SITE

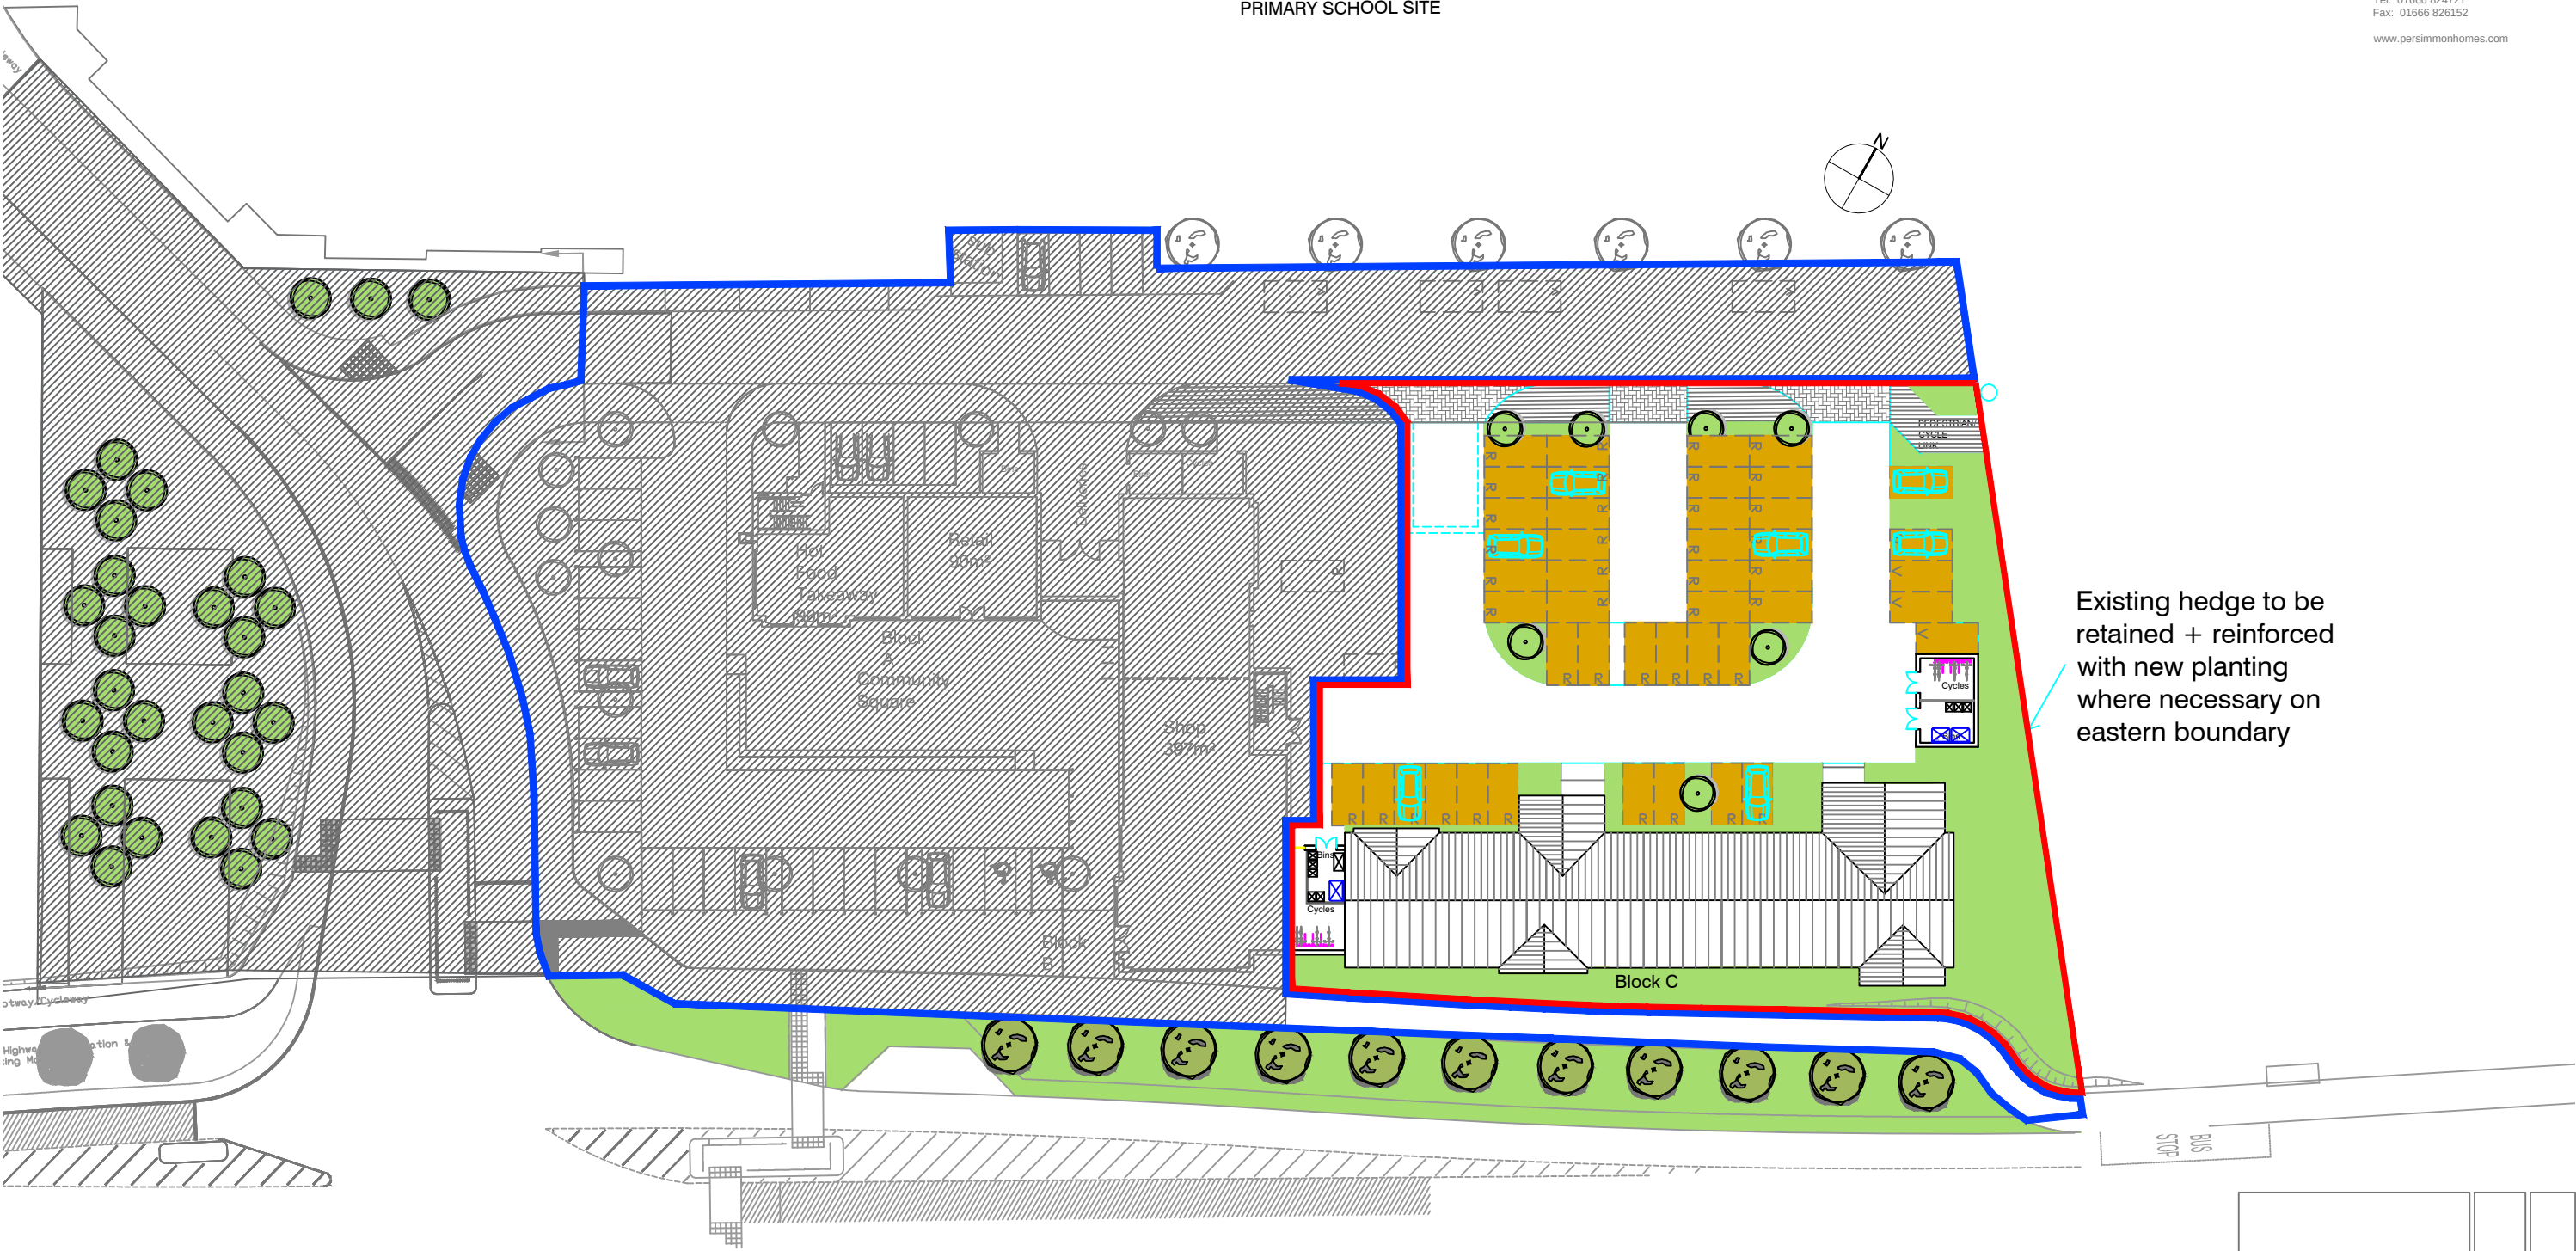

Existing hedge to be retained + reinforced with new planting where necessary on eastern boundary



DESIGNED BY		CHECKED BY	APP'D BY		
DRAWN BY	DATE	DATE	SCALE		
AJW	16.09.15		1:500 @ A3		
DRAWING NO.		REVISION			
149 - 100 - 01		-			
DRAWING TITLE					
LOCAL CENTRE PLANNING LAYOUT					
This drawing is the copyright of Persimmon Homes Ltd and must not be reproduced without permission. This drawing may be issued in colour, do not scale and if in any doubt please ask.					