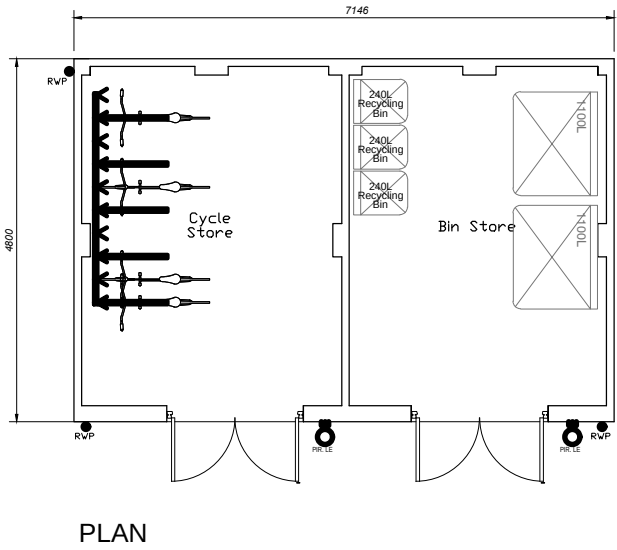
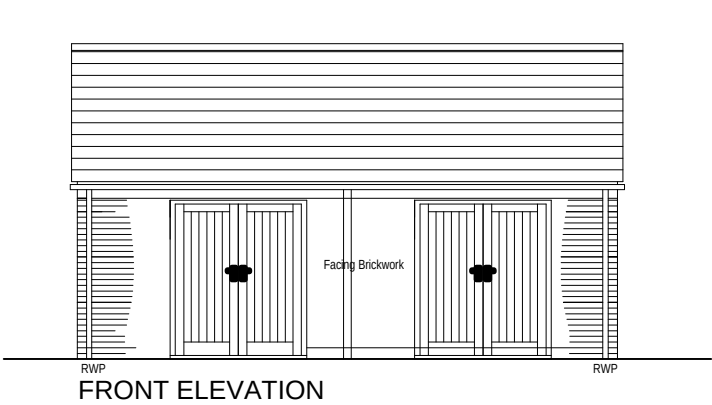
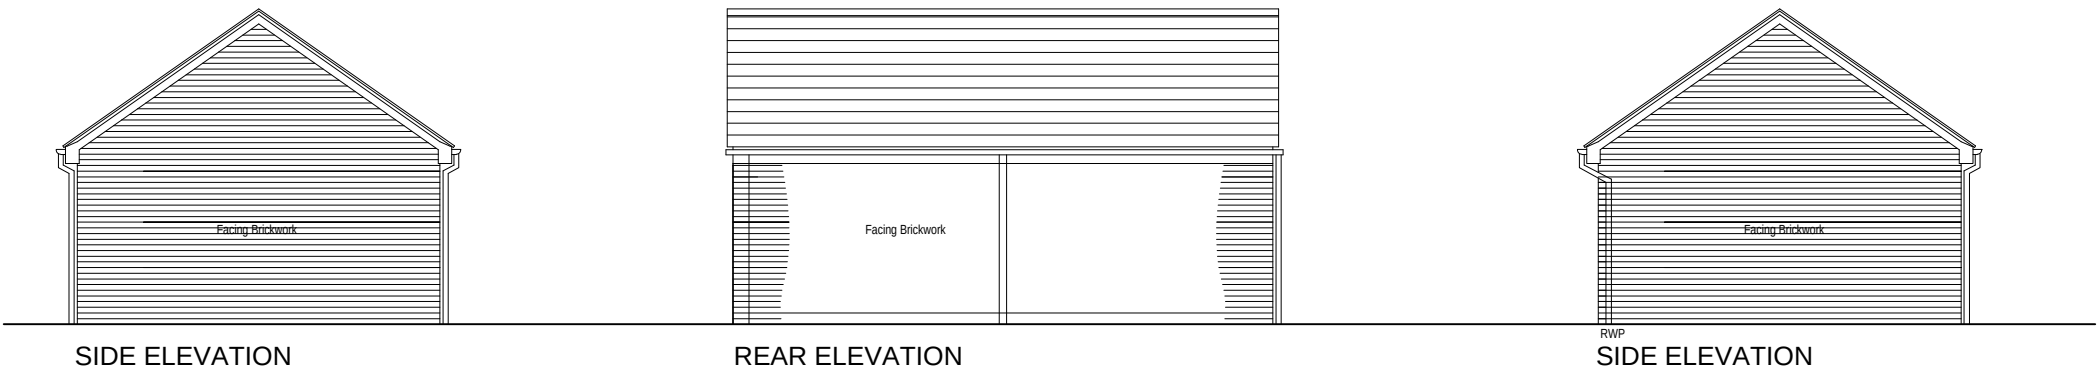


Rev A Scale bar added.		24-11-15	AW
REVISIONS		DATE	BY
DRAWN	CHECKED	DATE	SCALE
AJW		21.09.15	1:100 @ A3
DWG NO. 149 - 100 - BCS			REV. A
DRAWING TITLE			
BIN AND CYCLE STORE PLANS AND ELEVATIONS			
This drawing is the copyright of Persimmon Homes Ltd and must not be reproduced without permission This drawing may be issued in colour, do not scale and if in any doubt please ask			