
Notes:

All works to be carried out in accordance with the current Building Regulations, British Standards and Codes of Practice and to the satisfaction of the Local Authority Building Inspector.
All dimensions are to be checked on site prior to the commencement of the works. Any discrepancies to be reported prior to the commencment of the relevant works.
DO NOT SCALE OFF THIS DRAWING.

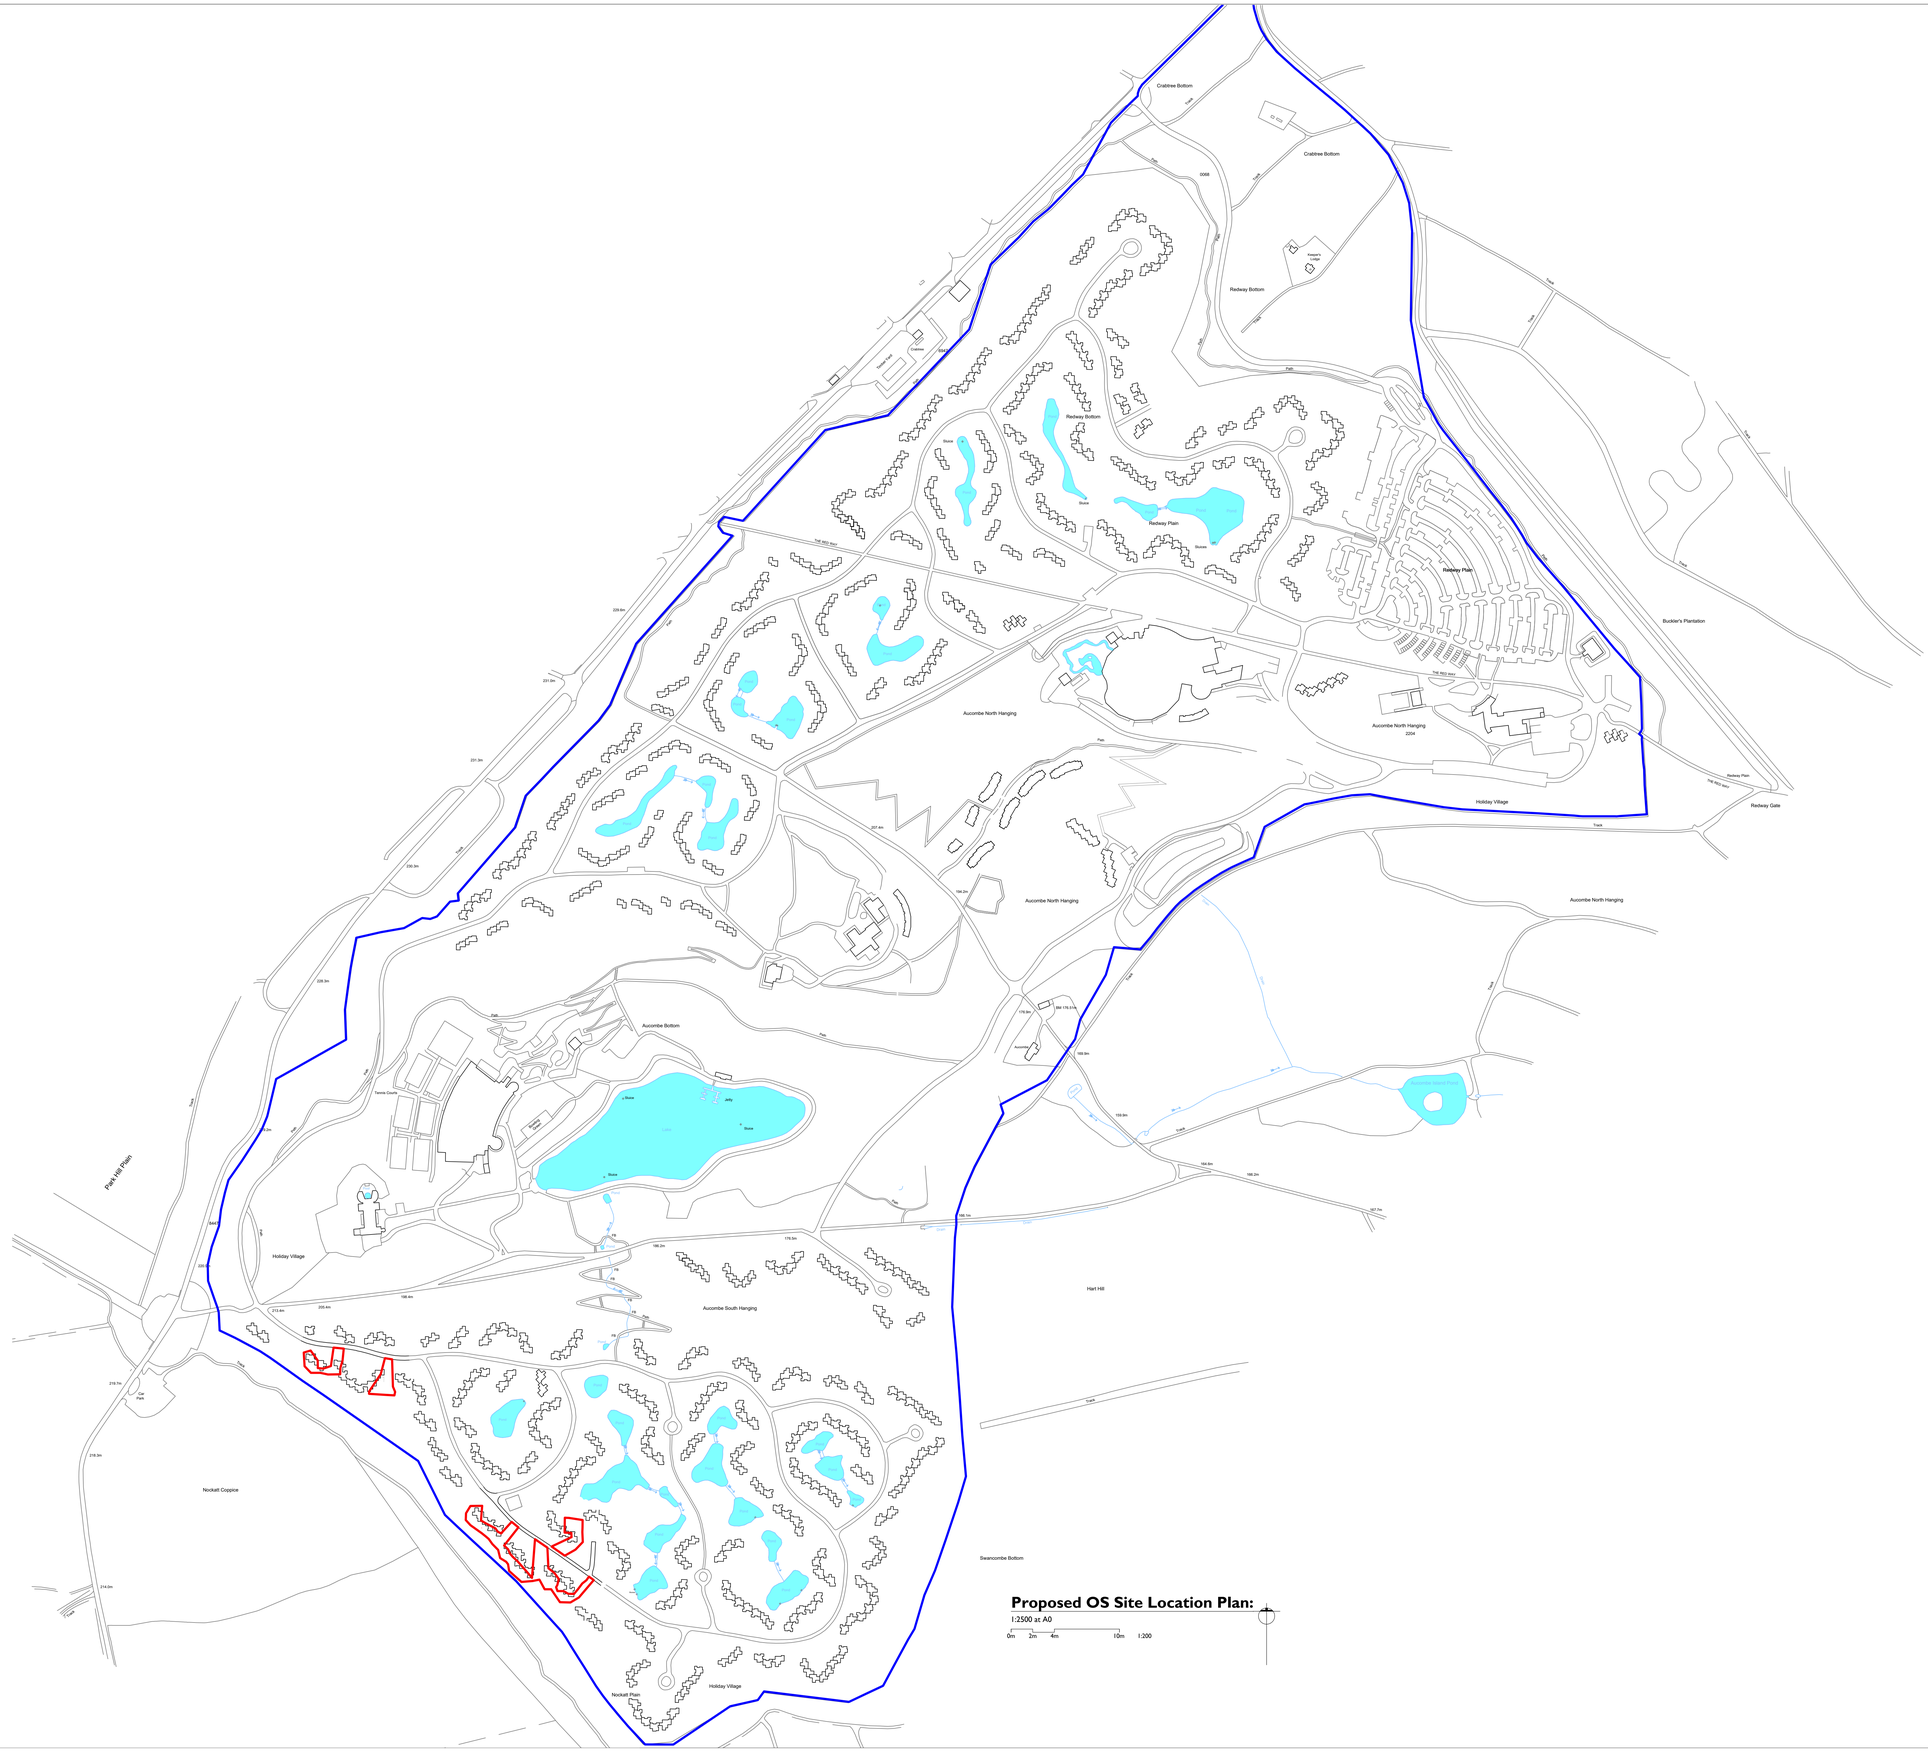

Rev:	Date:	Description:	Drawn:	Checked:
P1	25.03.2022	PLANNING ISSUE	LF	LH

Jackson Design Associates
Latimer House, Latimer Way
Sherwood Energy Village
Ollerton, Nottinghamshire NG22 9QW
Telephone: (01623) 863222
Facsimile: (01623) 863555
www.jacksondesign.co.uk
ARCHITECTURE • DESIGN • MANAGEMENT

Project:
Hot Tub Project
Longleat Forest Holiday Village

Drawing Title:
OS Site Location Plan

Project Address:
Longleat Forest Holiday Village,
Warminster, Wiltshire

Client:
Center Parcs (Operating Company) Ltd

Drawn:	Checked:	Scale (Size):	Date:
LF	LH	1:2500@ A0	March 2022

Drawing No: 21-2329-LF-LP
Revision: P1
PLANNING

© 2022 This drawing is copyright of Jackson Design Associates and must not be copied or reproduced without prior written approval of Jackson Design Associates. All rights reserved.

Paper/Back Size: A0 1189mm 2524mm

A0