


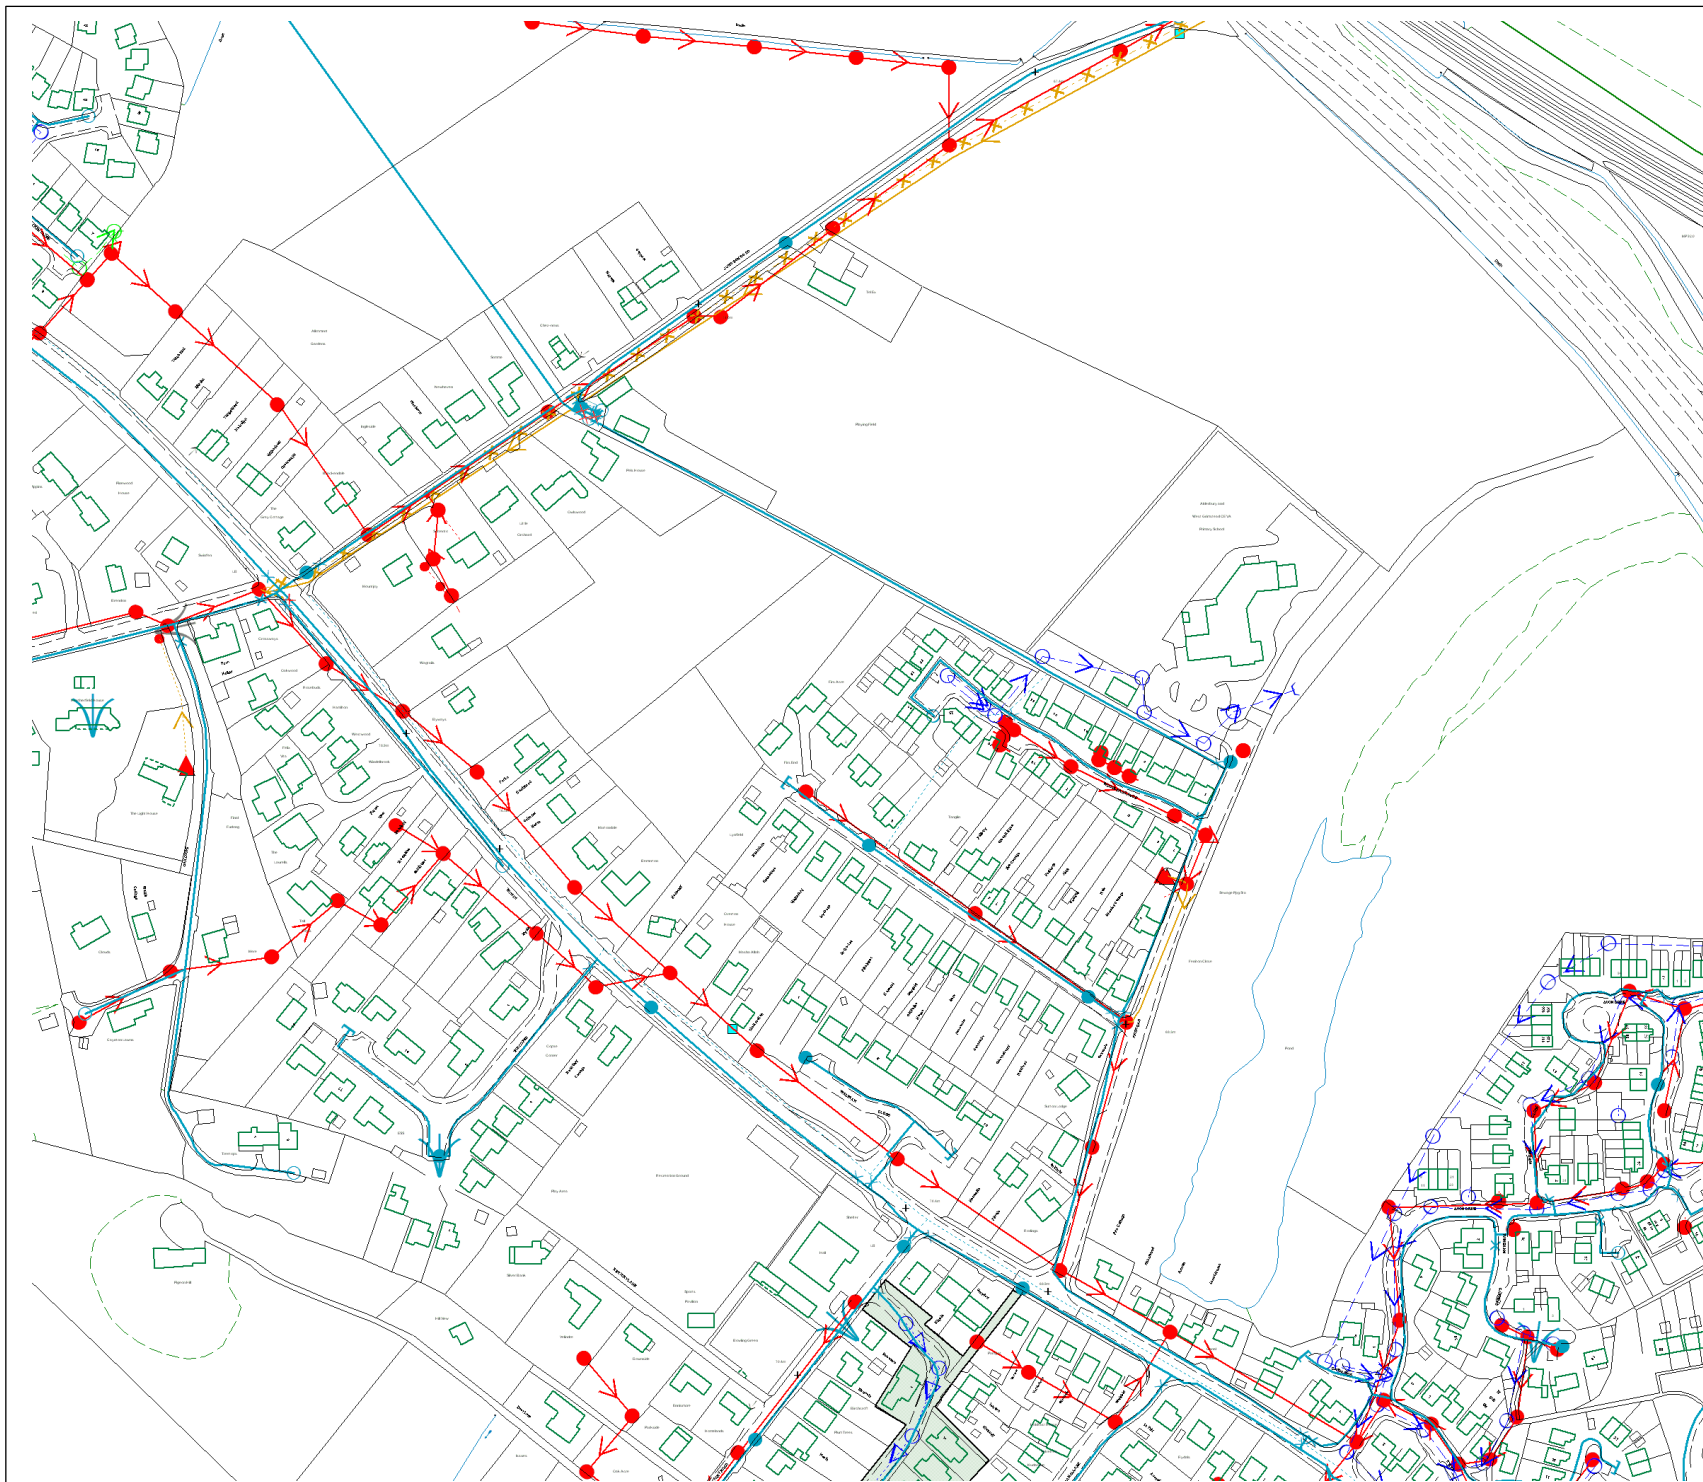

Land off Southampton

Printed on : 13/08/2018 14:06

WATER MAINS	Public	Private
Public		
Raw Water		
Abandoned		
Valve		
Hydrant		
PRV		
Meter		
SEWERS	Public - Section 104 - Private	
Foul		
Combined		
Surface		
Abandoned sewers		
OTHER WESSEX PIPES		
Rising Mains		
Effluent Disposal Main		
Overflow		
NON-WESSEX PIPES		
Private Rising Mains		
Culverted Water Course		
Highway Drain		

Information in this plan is provided for identification purposes only. No warranty as to accuracy is given or implied. The precise route of pipe work may not exactly match that shown. Wessex Water does not accept liability for inaccuracies.

Sewers and lateral drains adopted by Wessex Water under the Water Industry (Schemes for Adoption of Private Sewers) Regulations 2011 are to be plotted over time and may not yet be shown.

In carrying out any works, you accept liability for the cost of any repairs to Wessex Water apparatus damaged as a result of your works. You are advised to commence excavations using hand tools only. Mechanical digging equipment should not be used until pipe work has been precisely located.

If you are considering any form of building works and pipe work is shown within the boundary of your property or a property to be purchased (or very close by) a surveyor should plot its exact position prior to commencing works or purchase. Building over or near Wessex Water's apparatus is not normally permitted.

Centre: 419180.78, 126989.48

Scale = 1:2500
Metres 50 100 150