



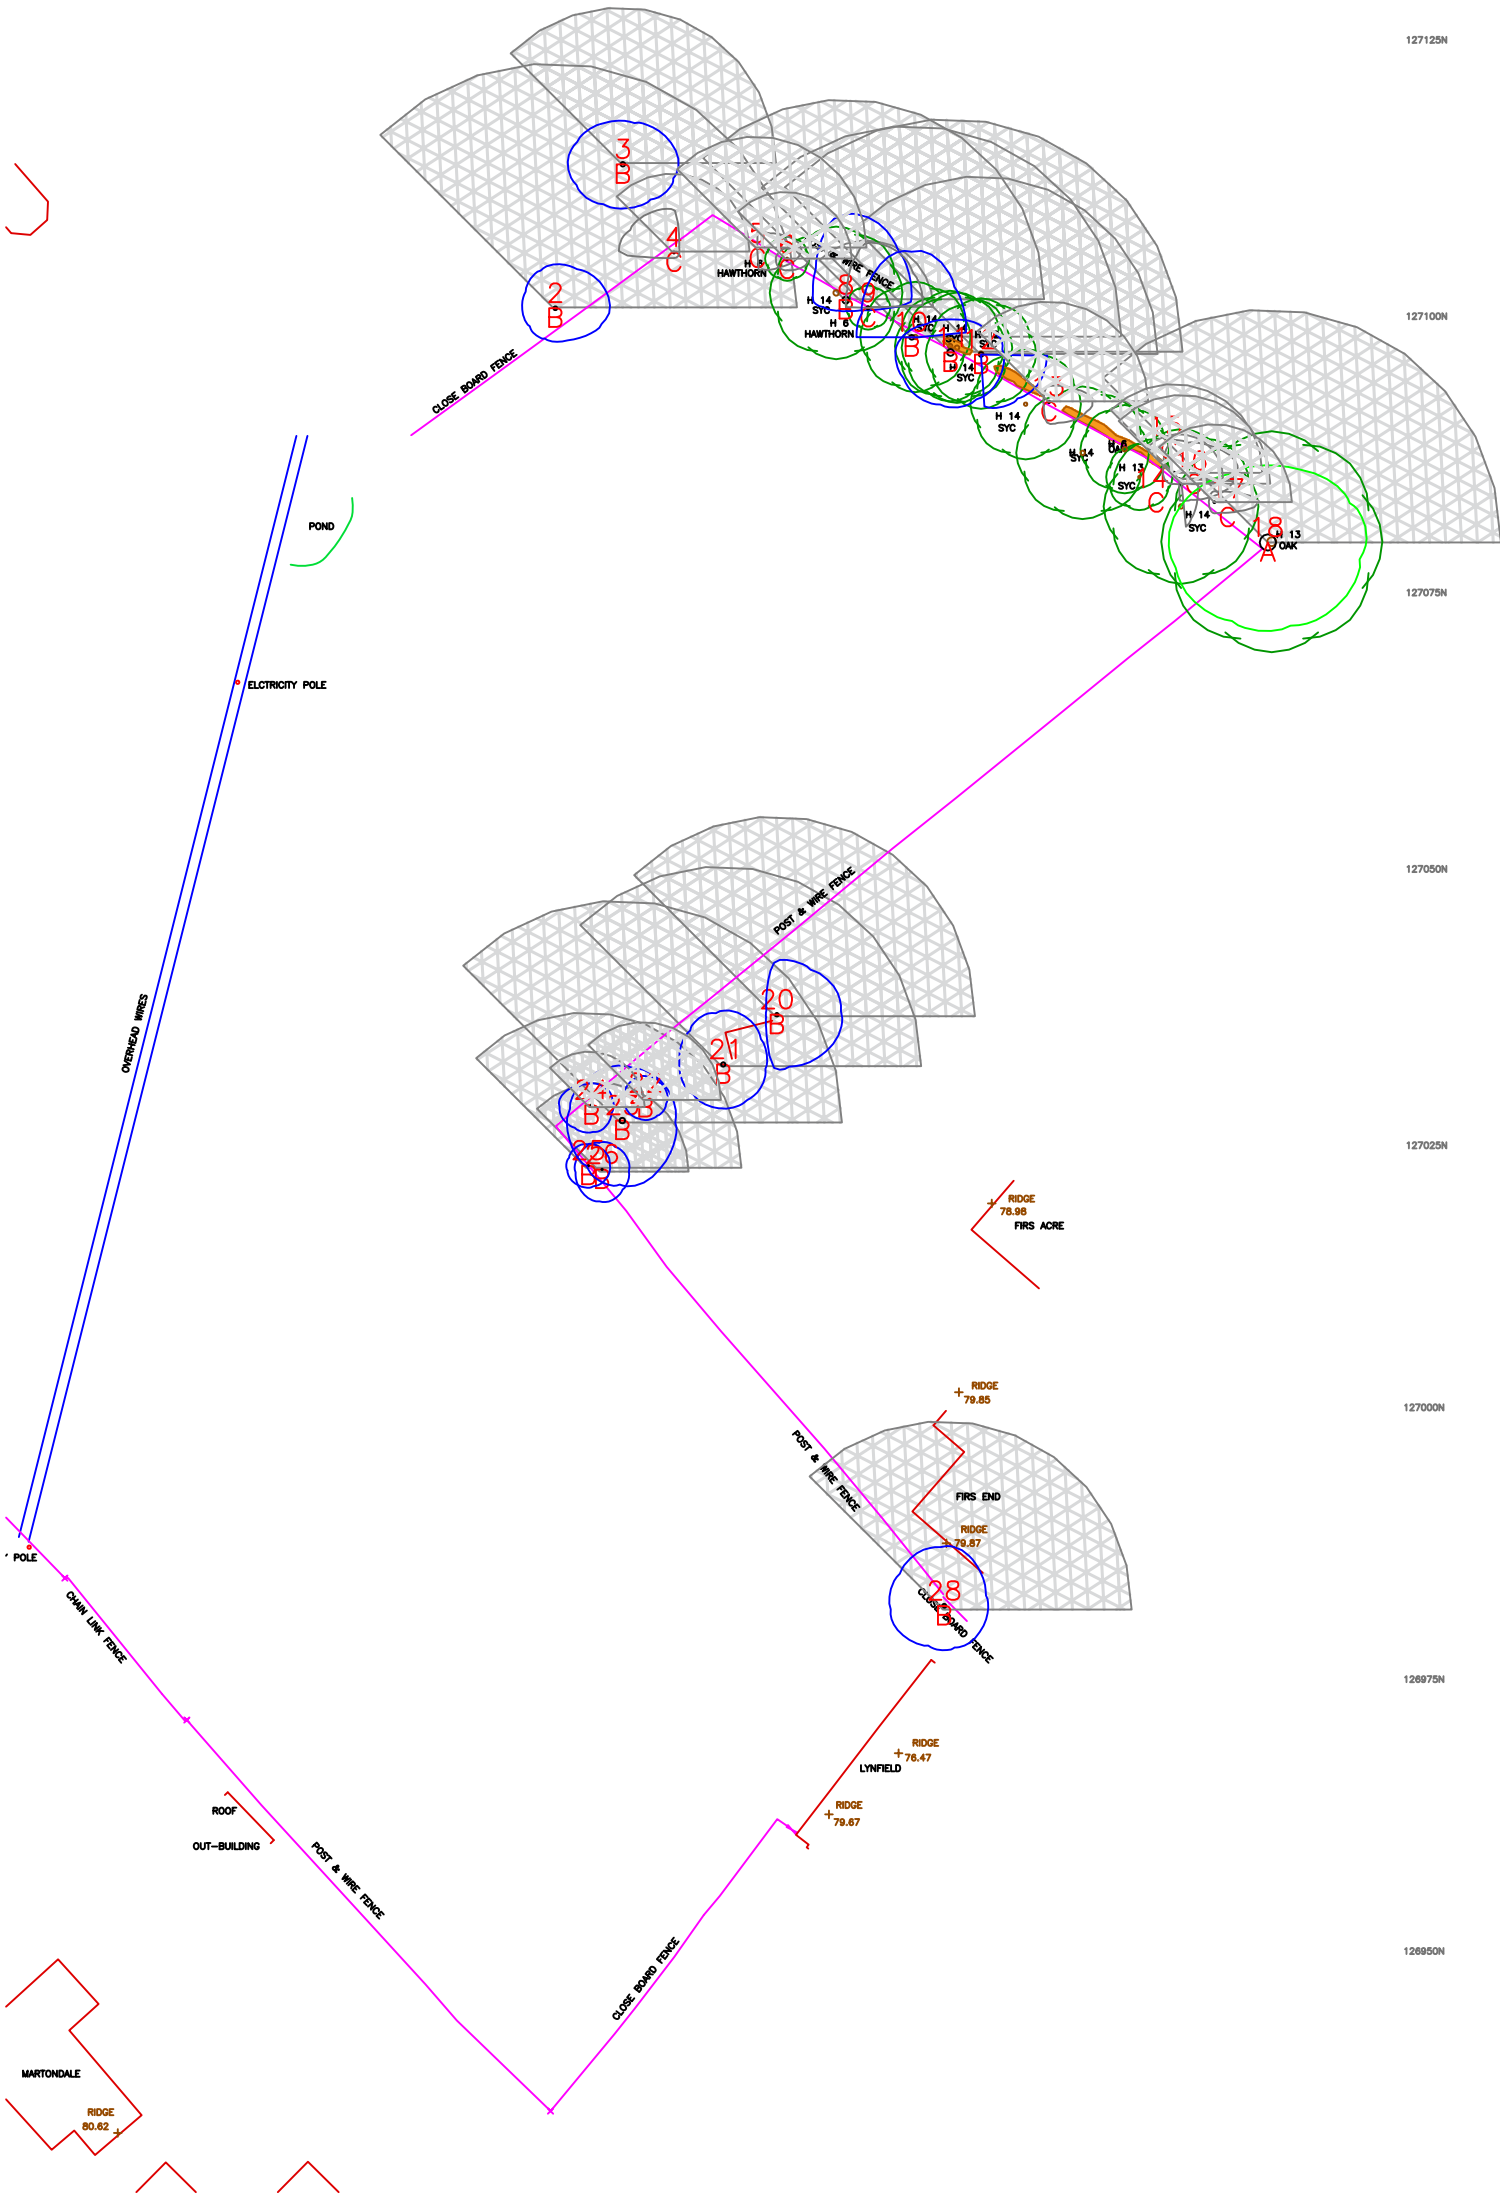

LEGEND

Scrub Hedge

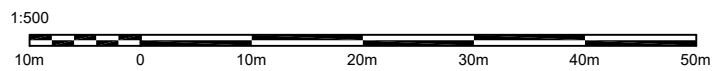

LEGEND

Crown Spread

Roof Protection Area

Shading Arc

Category 'A'

Category 'B'

Category 'C'

Category 'U'

Woodland & Countryside Management Ltd.

TEL: Office: 01380831162 Mobile: 07873253425

Email: steve@woodlandcountryside.com

WAGTAILS, ALDERBURY.

SCALE : 1 : 500

DATE : 24-Oct-19

PLAN TITLE: TREE SHADOW

PLAN REF: WCM/SSR/PSK/HE/WA/FTS/1

Map data shown may contain Ordnance Survey R products supplied by Pear Technology Services Ltd; Email: info@pear-technology.co.uk

C Crown Copyright and database rights from data shown above

Ordnance Survey R licence number 100023148