



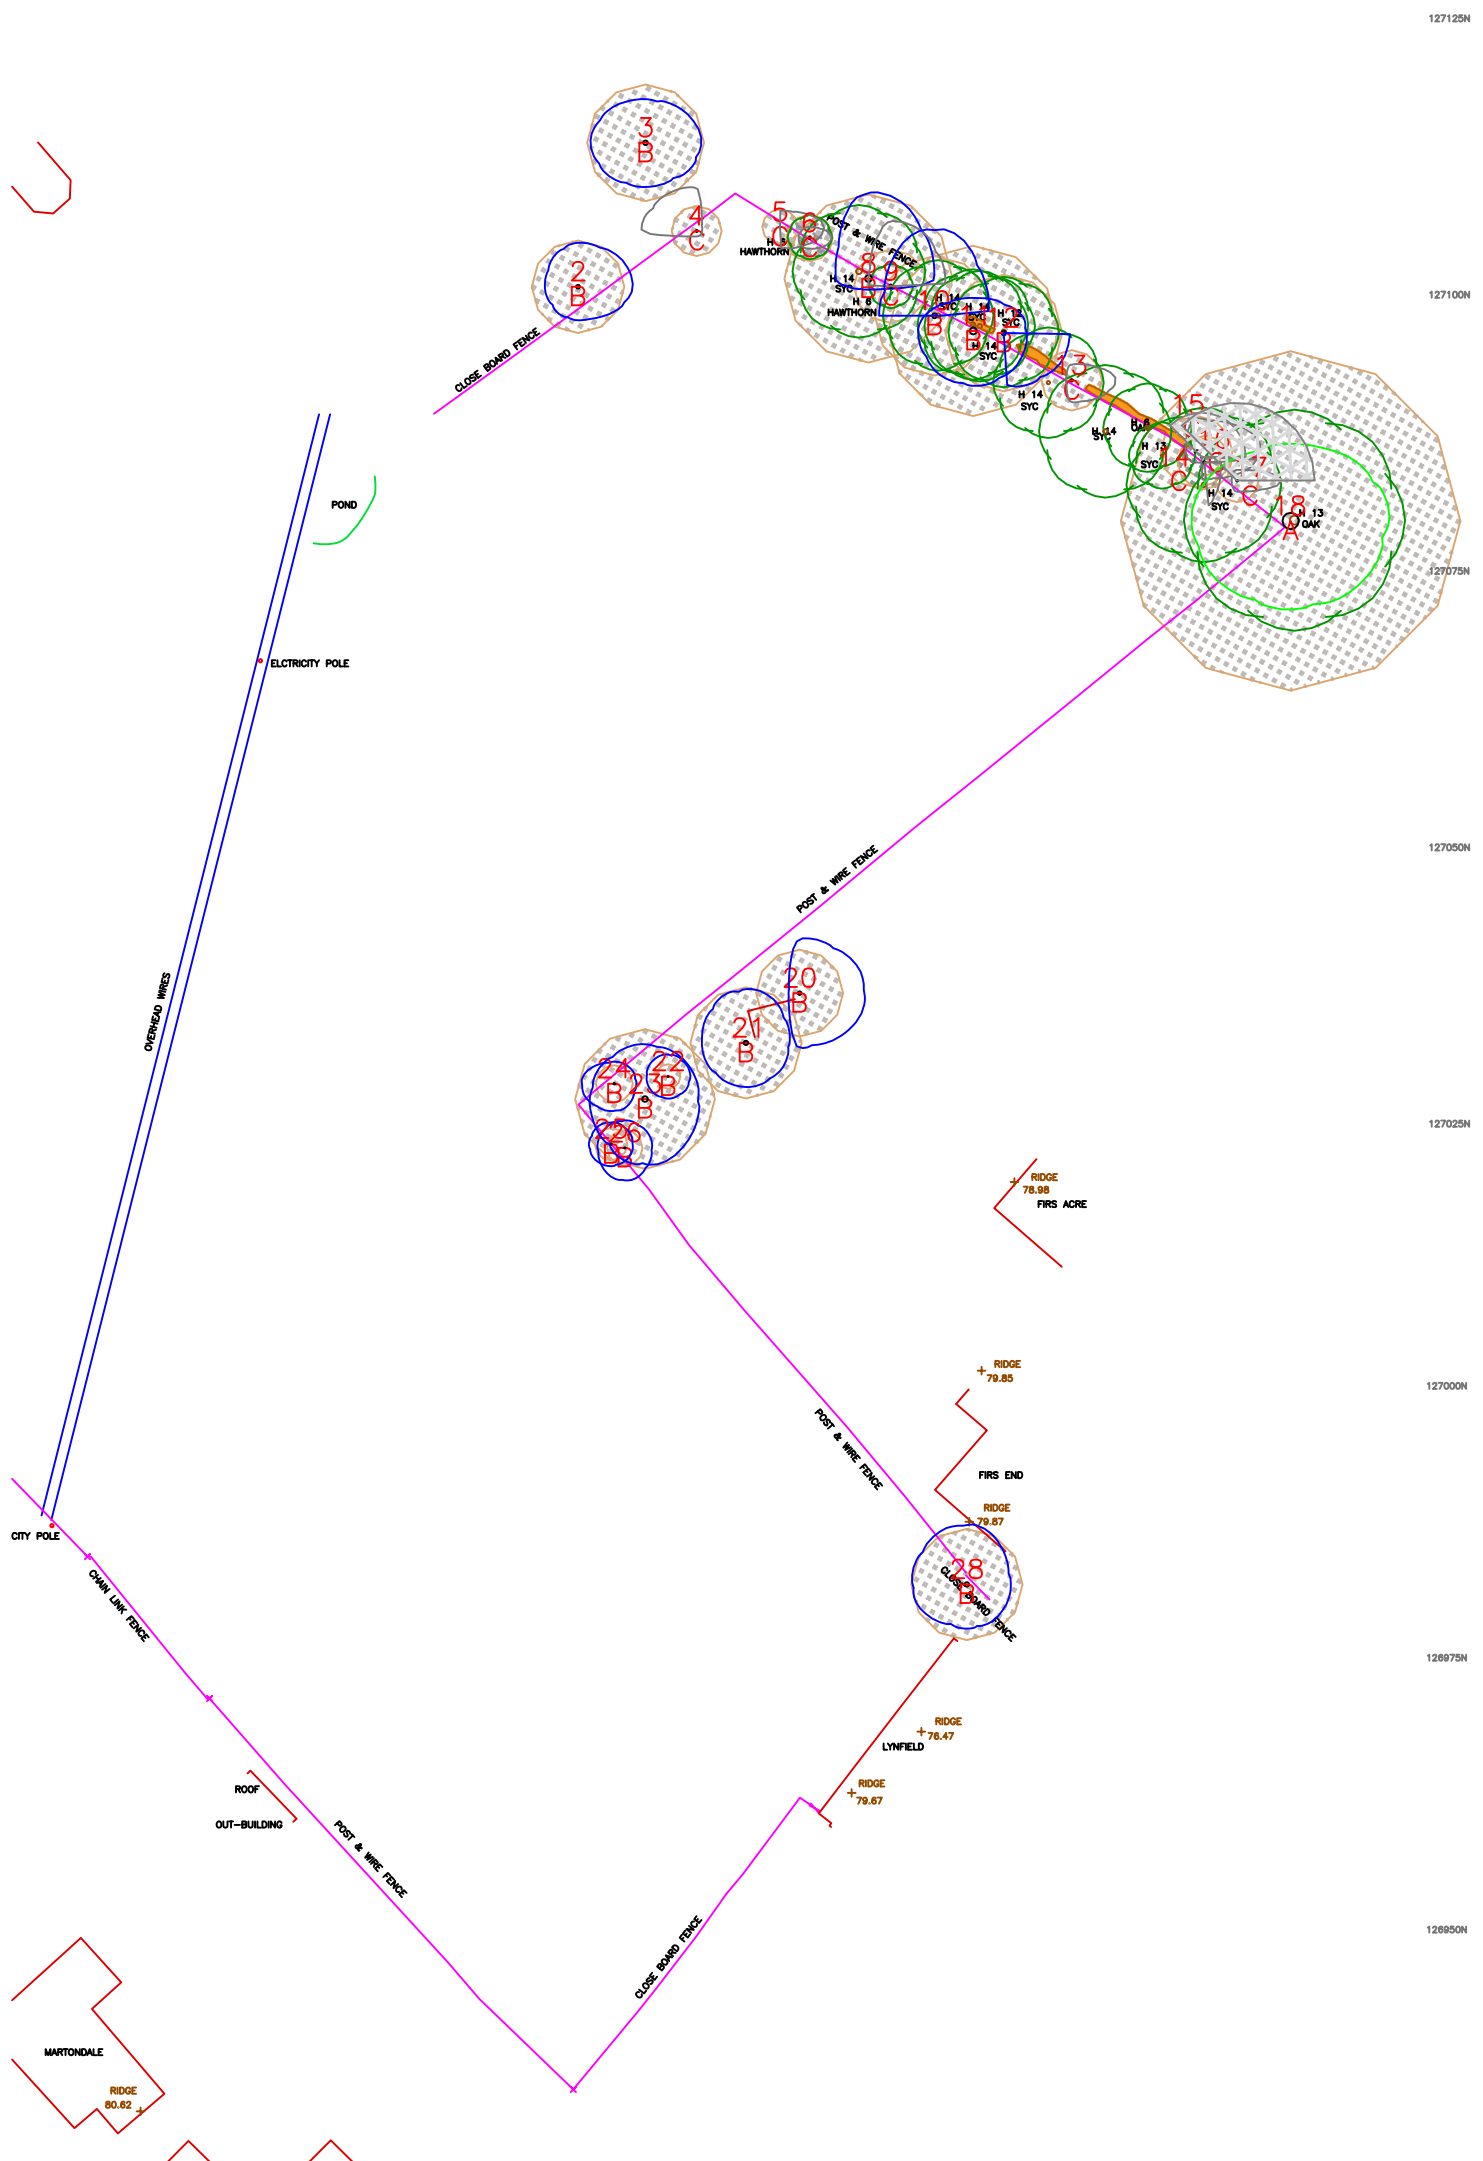

LEGEND

Scrub Hedge

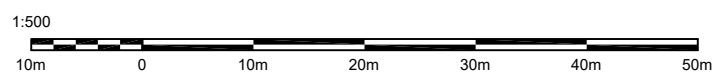

LEGEND

Crown Spread Root Protection Area Shading Arc

Category 'A' Category 'B' Category 'C' Category 'U'

Woodland & Countryside Management Ltd.

TEL: Office: 01380831162 Mobile: 07873253425
Email: steve@woodlandcountryside.com

WAGTAILS, ALDERBURY.

SCALE : 1 : 500 A3 DATE : 24-Oct-19

PLAN TITLE: ROOT PROTECTION AREA
PLAN REF: WCM/SSR/PSK/HE/WA/FTS/1

Map data shown may contain Ordnance Survey R products supplied by
Pear Technology Services Ltd; Email: info@peartechology.co.uk
C Crown Copyright and database rights from date shown above
Ordnance Survey R licence number 100023148