
NOTES

THIS DRAWING IS THE COPYRIGHT OF THE ARCHITECTS AND MAY NOT BE REPRODUCED WITHOUT PERMISSION

THE CONTRACTOR IS RESPONSIBLE FOR CHECKING DIMENSIONS, TOLERANCES AND REFERENCE. ANY DISCREPANCIES TO BE CHECKED WITH THE ARCHITECT BEFORE PROCEEDING WITH THE WORKS

WHERE AN ITEM IS COVERED BY DRAWINGS TO DIFFERENT SCALES, THE LARGER SCALE DRAWING IS TO BE WORKED TO


SCALE FOR PLANNING PURPOSES ONLY, FIGURED DIMENSIONS
TO BE WORKED TO AT ALL TIMES

ALL WORK AND MATERIALS TO BE IN ACCORDANCE WITH THE BUILDING REGULATIONS AND TO COMPLY WITH THE RELEVANT CODES OF PRACTICE AND BRITISH STANDARDS



PLEASE NOTE THE INFORMATION IS BASED UPON THE
INDEPENDANT SURVEY INFORMATION PROVIDED. THE
CONTRACTOR IS TO REPORT ANY DISCREPANCIES BETWEEN THE
DRAWINGS AND THE SITE CONFIGURATIONS.

OWNERSHIP BOUNDARY

APPLICATION SITE

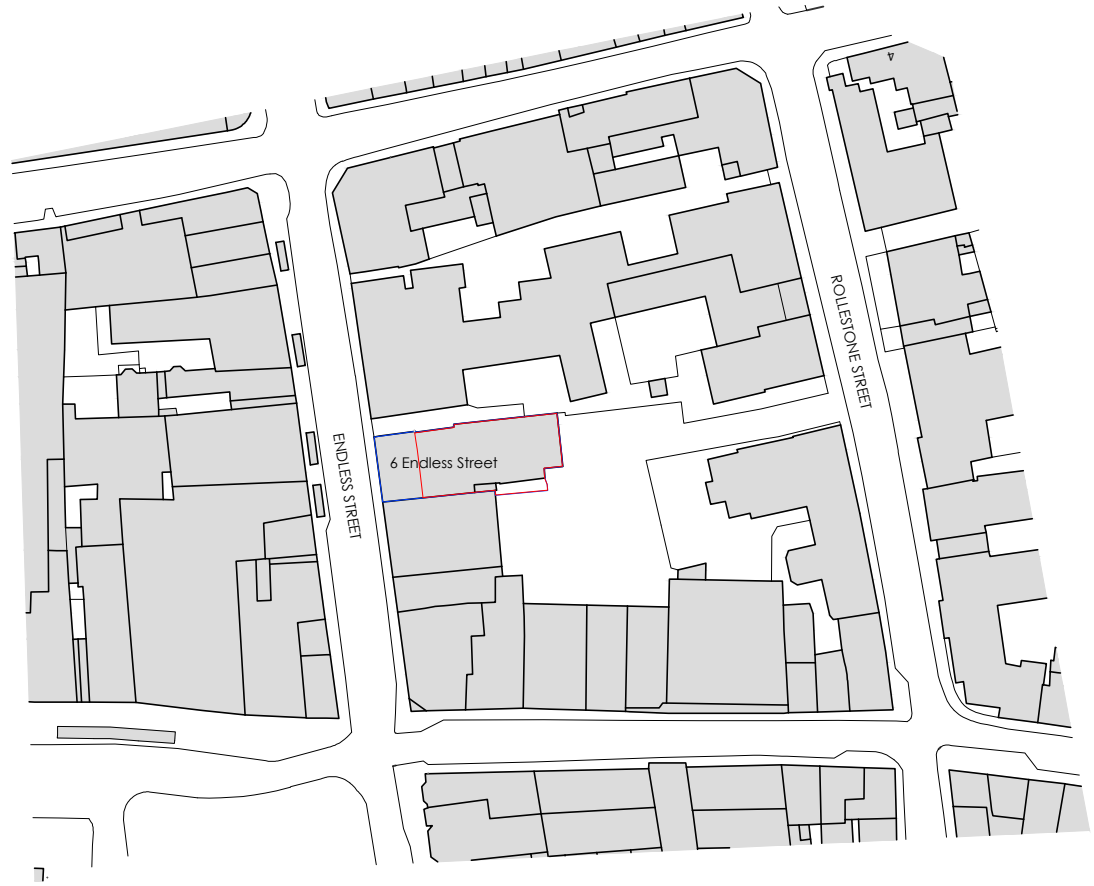

Ordnance Survey, (c) Crown Copyright 2022. All rights reserved. Licence number 100022432

 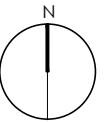

-	-	-
DETAILS	DATE	REVISION

6, ENDLESS STREET

SITE LOCATION PLAN

date MAY 2022	client SWIP
scale 1 : 1250 @ A3	drawing no. 22 / 781 / E001
	revision -



20 MILFORD STREET
SALISBURY SP1 2AP
01722 324 835
richmondbellarchitects.com

RICHMOND BELL ARCHITECTS LTD