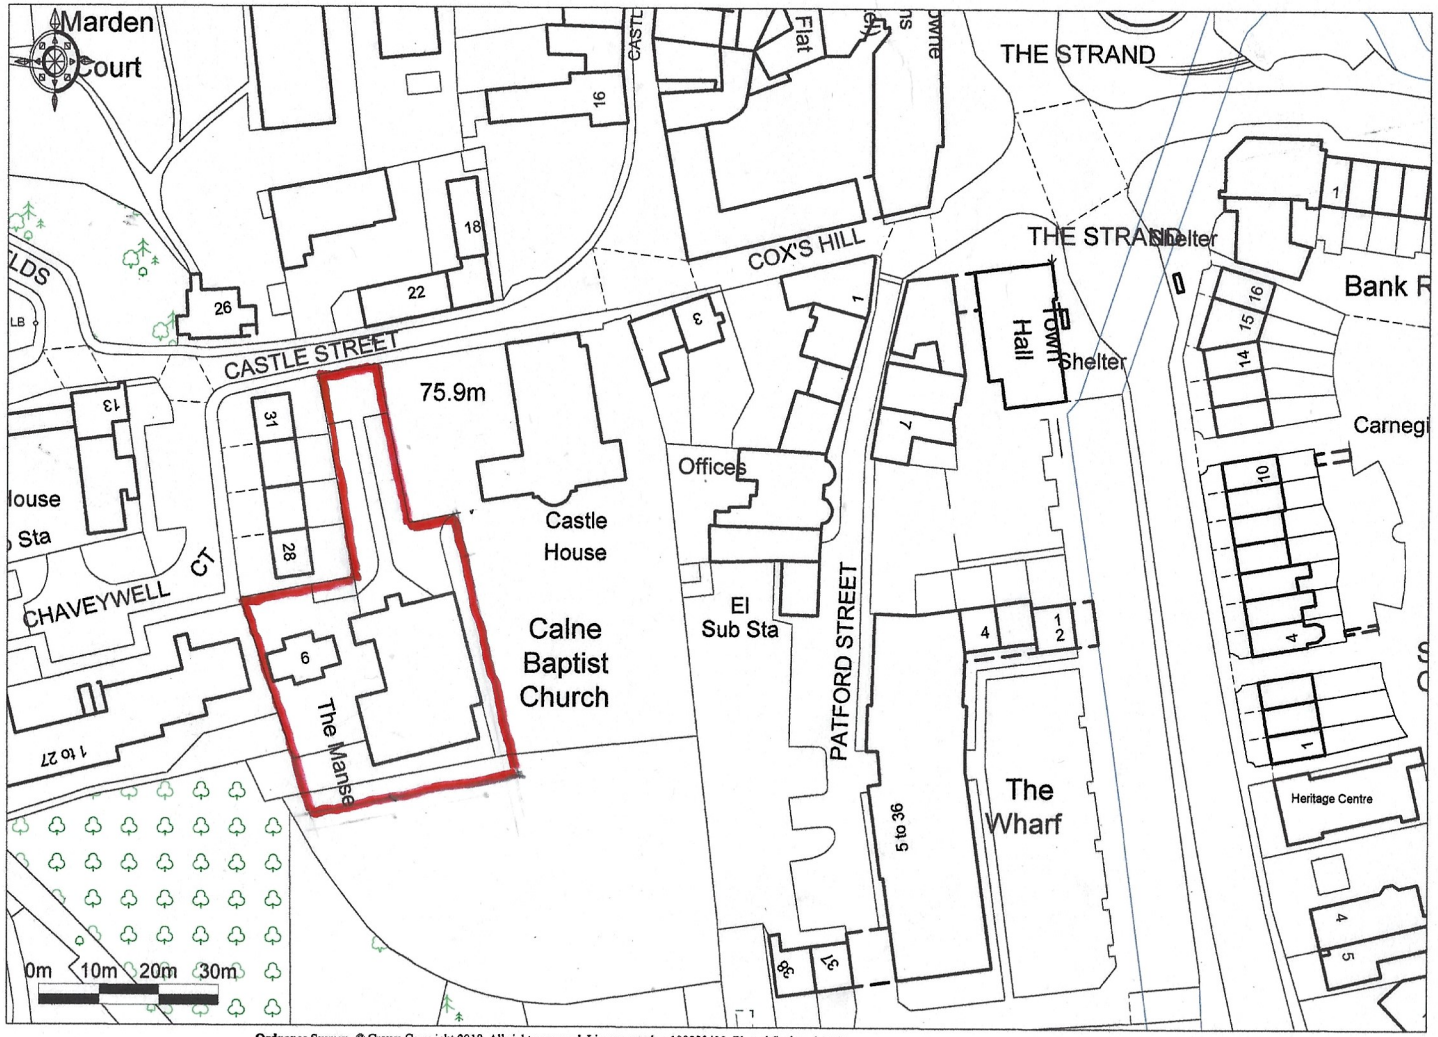

Promap
LANDMARK INFORMATION GROUP

Ordnance Survey © Crown Copyright 2018. All rights reserved. Licence number 100022432. Plotted Scale - **1:1250**

CALNE BAPTIST CHURCH

DRAWING NUMBER 8050/17002

LOCATION PLAN 1:1250 @ A.4.