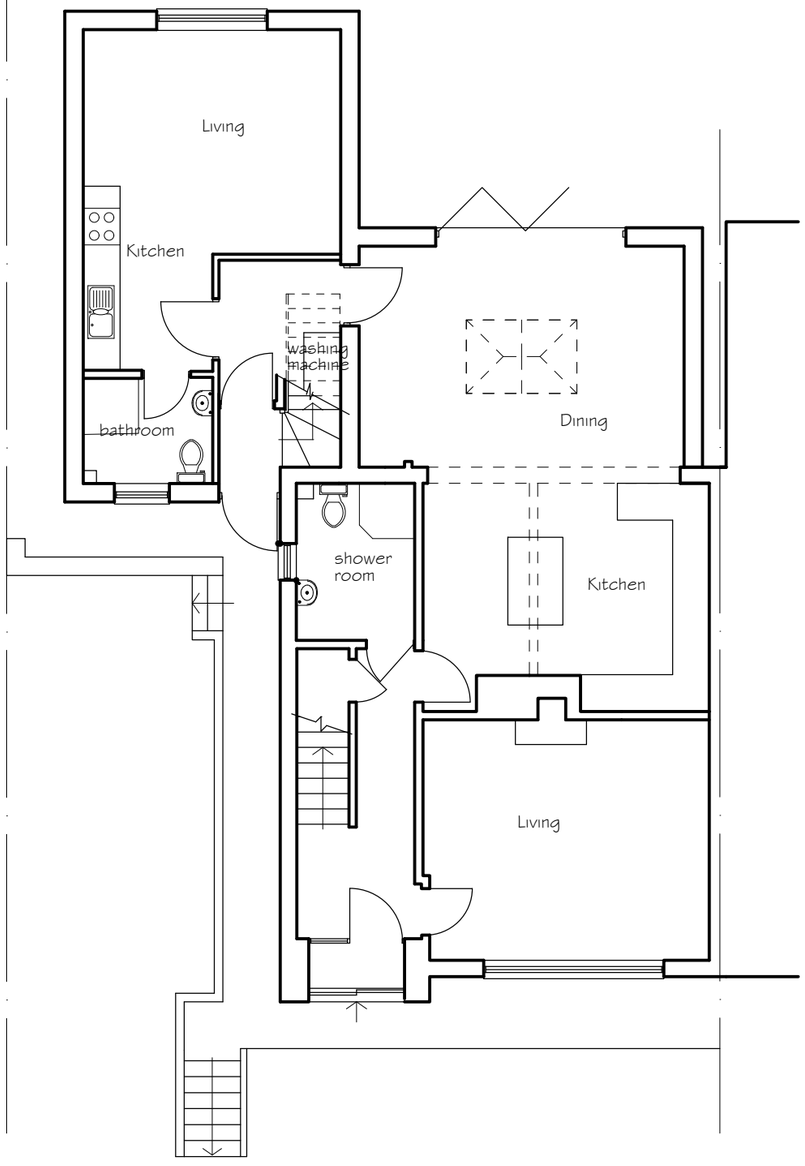

GROUND FLOOR PLAN

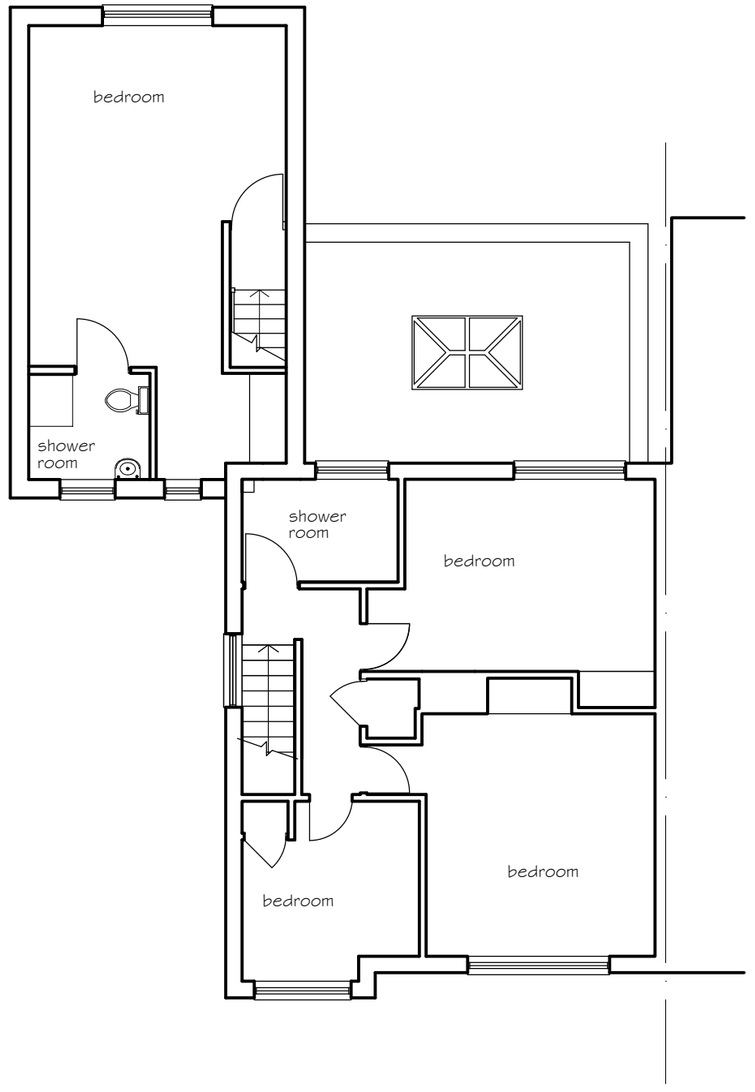

FIRST FLOOR PLAN

0 1 2 3 4 5
Metres

Rev Date Notes

lpc
TOWN AND COUNTRY PLANNING DEVELOPMENT CONSULTANTS

LPC (TRULL) LTD.,
TRULL, TETBURY, GLOUCESTERSHIRE GL8 8SQ
Tel: 01285 841433 email: admin@lpctrull.com

Client
Mrs H Crapnell

Project
6 Leigh Park Road,
Bradford on Avon BA15 1TE

Drawing
PLANS - EXISTING

Date: August 2022 Scale: 1:100 @ A3

Drawing Number
LPC 5264 EX 103