

NOTES

1. ALL DIMENSIONS AND LEVELS TO BE CHECKED ON SITE PRIOR TO SETTING OUT OR MANUFACTURE. ANY DISCREPANCIES BETWEEN SITE, DRAWING OR SPECIFICATION TO BE REPORTED TO THE ARCHITECT IMMEDIATELY.
2. THIS DRAWING IS THE COPYRIGHT OF THE OWNERS

Ordnance Survey ®
Ukmapcentre.com

N

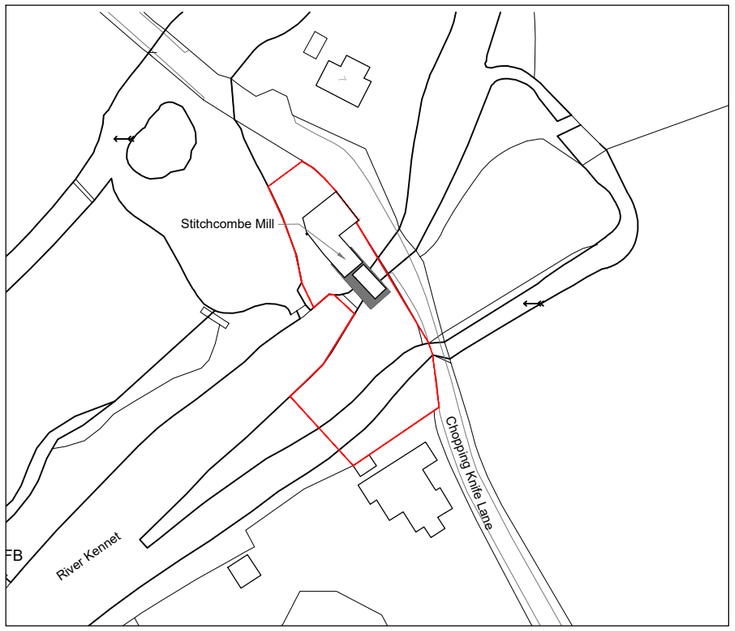

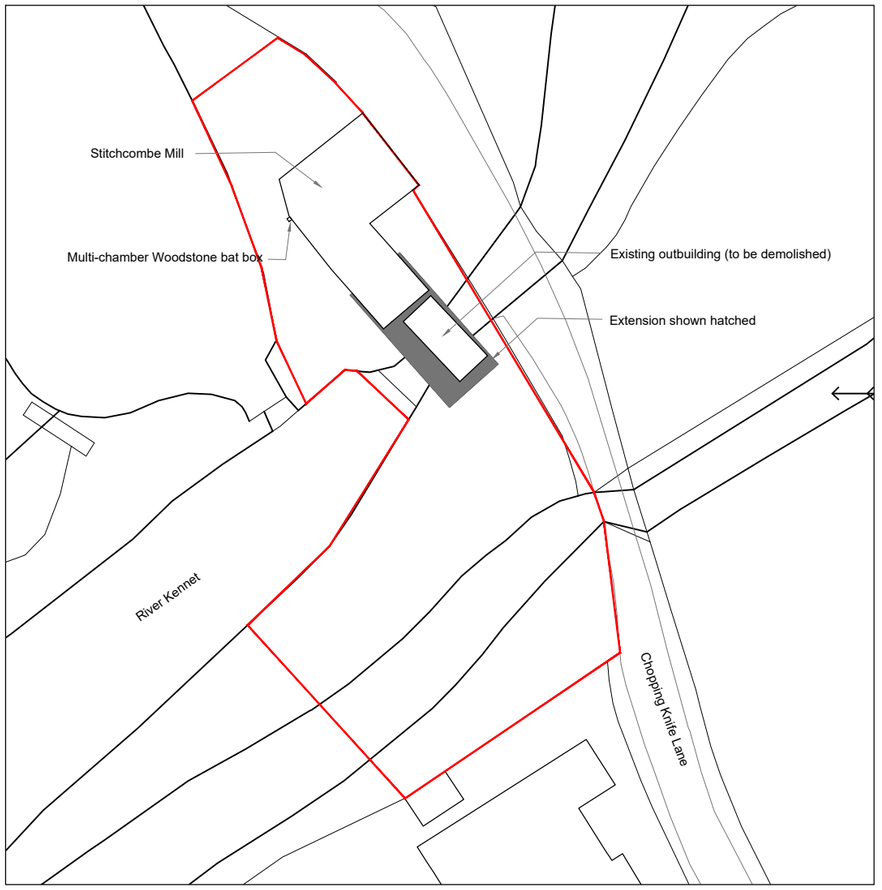

0m 20m 40m 60m 80m 100m

Plan A E00.0 Location Plan
Scale 1:1250@A3

0m 10m 20m 30m 40m 50m

Plan B E00.0 Site Plan
Scale 1:500@A3

ALEX TART ARCHITECTS

THE OLD BOATHOUSE,
1A PUTNEY EMBANKMENT
LONDON, SW15 1LB
TEL: 020 3937 8989
Email: office@alextartarchitects.com

Project
152 _ Stitchcombe Mill

Site
Stitchcombe
Wiltshire SE9 2EU

Drawing Title
Location and Site Plans

Scale	Date	Drawn	Checked
1:1250, 1:500 @A3	22.04.21	DM	AT

Drawing No.
E 00.0

Revision
D