

HOT ROLLED ASPHALT WEARING COURSE
(14mm)
20mm NS Precoated Chippings for Type 1/2
BS 594:Part1:1992
Specification Clause 910-911

DENSE BITUMEN MACADAM BASECOURSE
(20mm)
BS 4987:Part1:1995:Cl 6.5
Specification Clause 903


GRANULAR SUB-BASE MATERIAL
Type 1
Specification Clause 803

CAPPING LAYER MATERIAL
Specification Clause 613

20mm DENSE BITUMEN MACADAM WEARING COURSE (6mm)
BS 4987:Part 1:1993 Cl. 7.5
Specification Clause 912
60mm DENSE BITUMEN MACADAM BASECOURSE (20mm)
BS 4987:Part1:1993 Cl. 6.5
Specification Clause 906
225mm TYPE 1 GRANULAR SUB-BASE MATERIAL
Specification Clause 803


50mm x 150mm pcc edging laid and
haunched with ST1 concrete 20mm
to BS 5328:1997

Hydraulically pressed precast concrete
kerb to BS 7263:Part1:1994 Fig.7

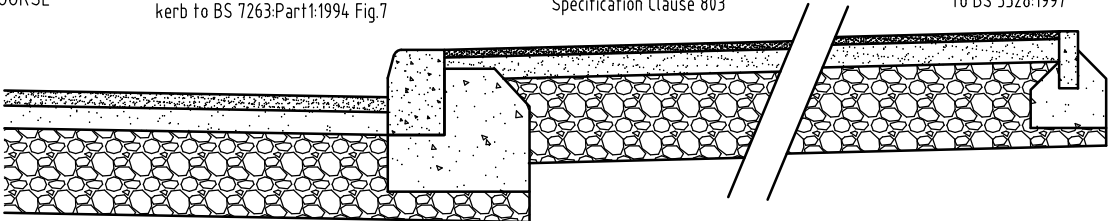

ACCESS ROAD

FOOTPATH

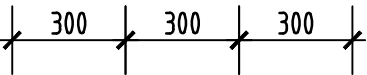

TIE-IN DETAIL


DO NOT SCALE THIS DRAWING USE WRITTEN DIMENSIONS ONLY (EXCEPT FOR PLANNING PURPOSES). ALL DIMENSIONS TO BE CHECKED ON SITE PRIOR TO COMMENCEMENT OF ANY WORKS.

THIS DRAWING IS THE COPYRIGHT OF R. S. ARCHITECTURAL AND MAY NOT BE COPIED, ALTERED OR REPRODUCED IN ANY WAY WITHOUT THEIR WRITTEN CONSENT.

ALL WORK IS TO BE CARRIED OUT BY COMPETENT CRAFTSMAN WITH A GOOD SOUND KNOWLEDGE OF THIS TYPE OF WORK.

THE CLIENT IS RESPONSIBLE FOR OBTAINING PARTY WALL AGREEMENTS WITH ADJOINING OWNERS.

Existing highway to be cut back
asrequired to form steps 300mm long
with sound vertical faces & tack
coated prior to laying proposed layers
of road construction

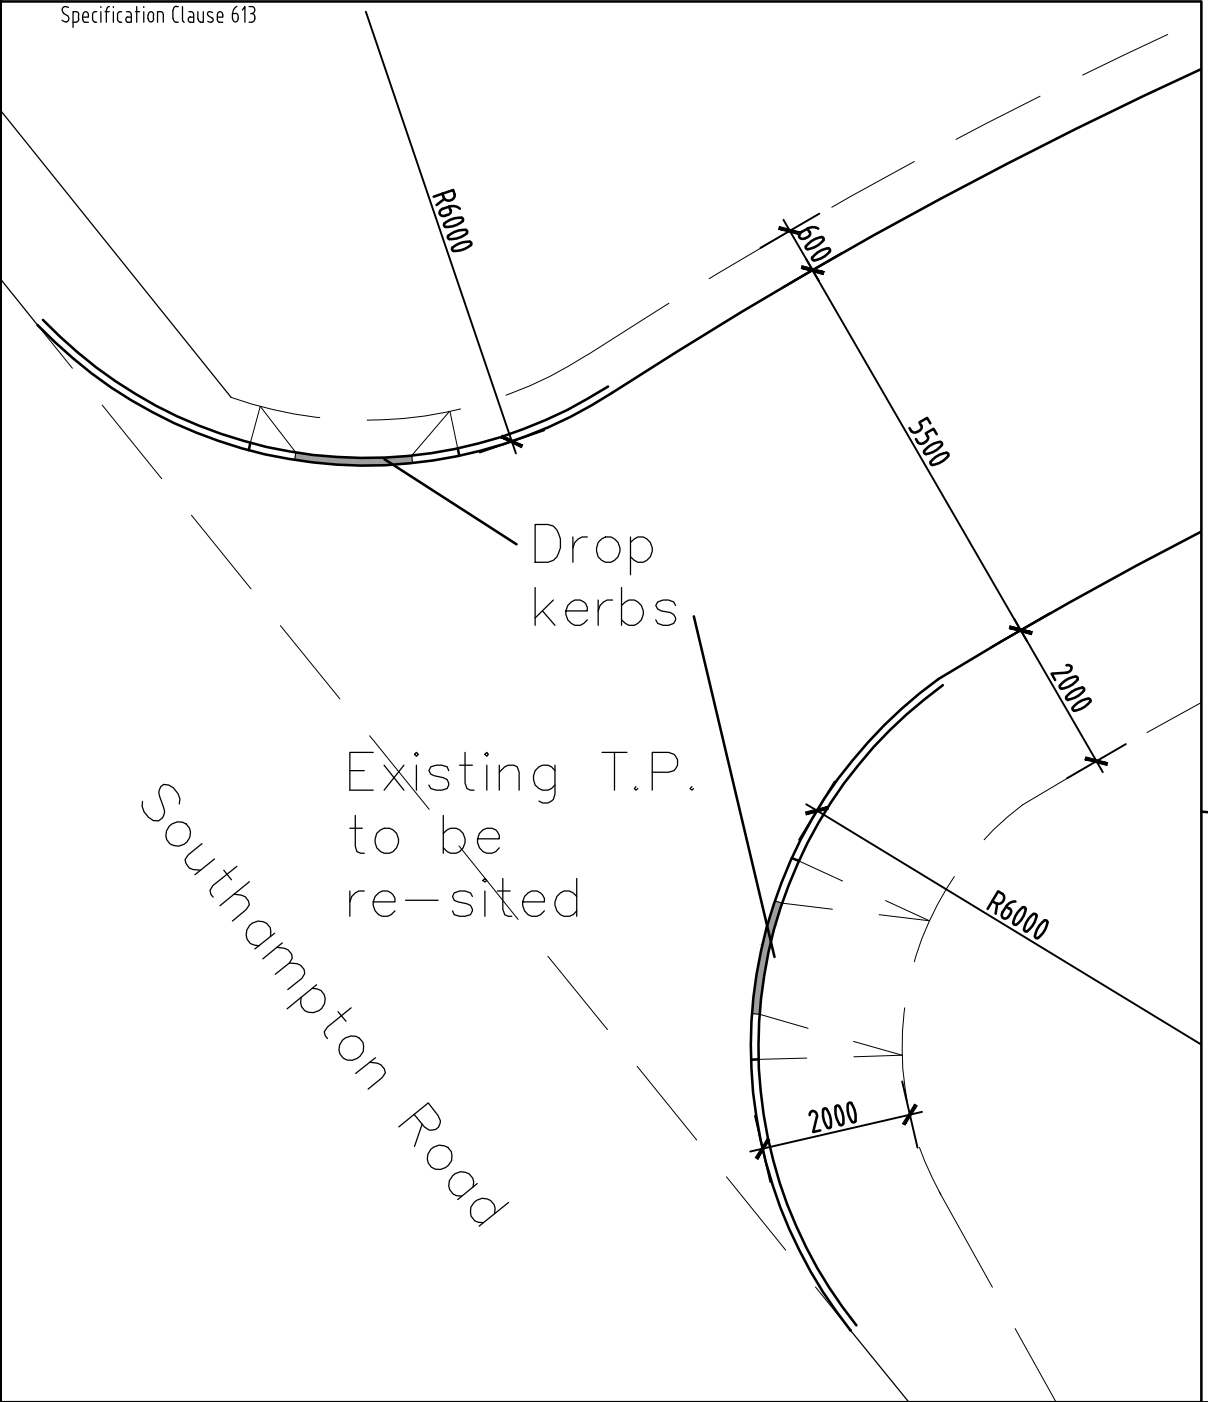

Rev. Date. Details.

LAND ADJ 'WAGTAILS'
SOUTHAMPTON ROAD
ALDERBURY
WILTSHIRE SP5 3AF
1215 HERITAGE HOMES

R.S. ARCHITECTURAL

2 Boyatt Cottages
Lewes Close
Eastleigh
Hampshire
SO50 4QJ
Tel : 02380 612578
Tel : 07958 574867
Email : rsarchitectural@aol.com

Date **MAR 2019**
Scale **1:20, 1:100 & 1:500@A3**
Drawing No. **11/545/5/R/1.B**