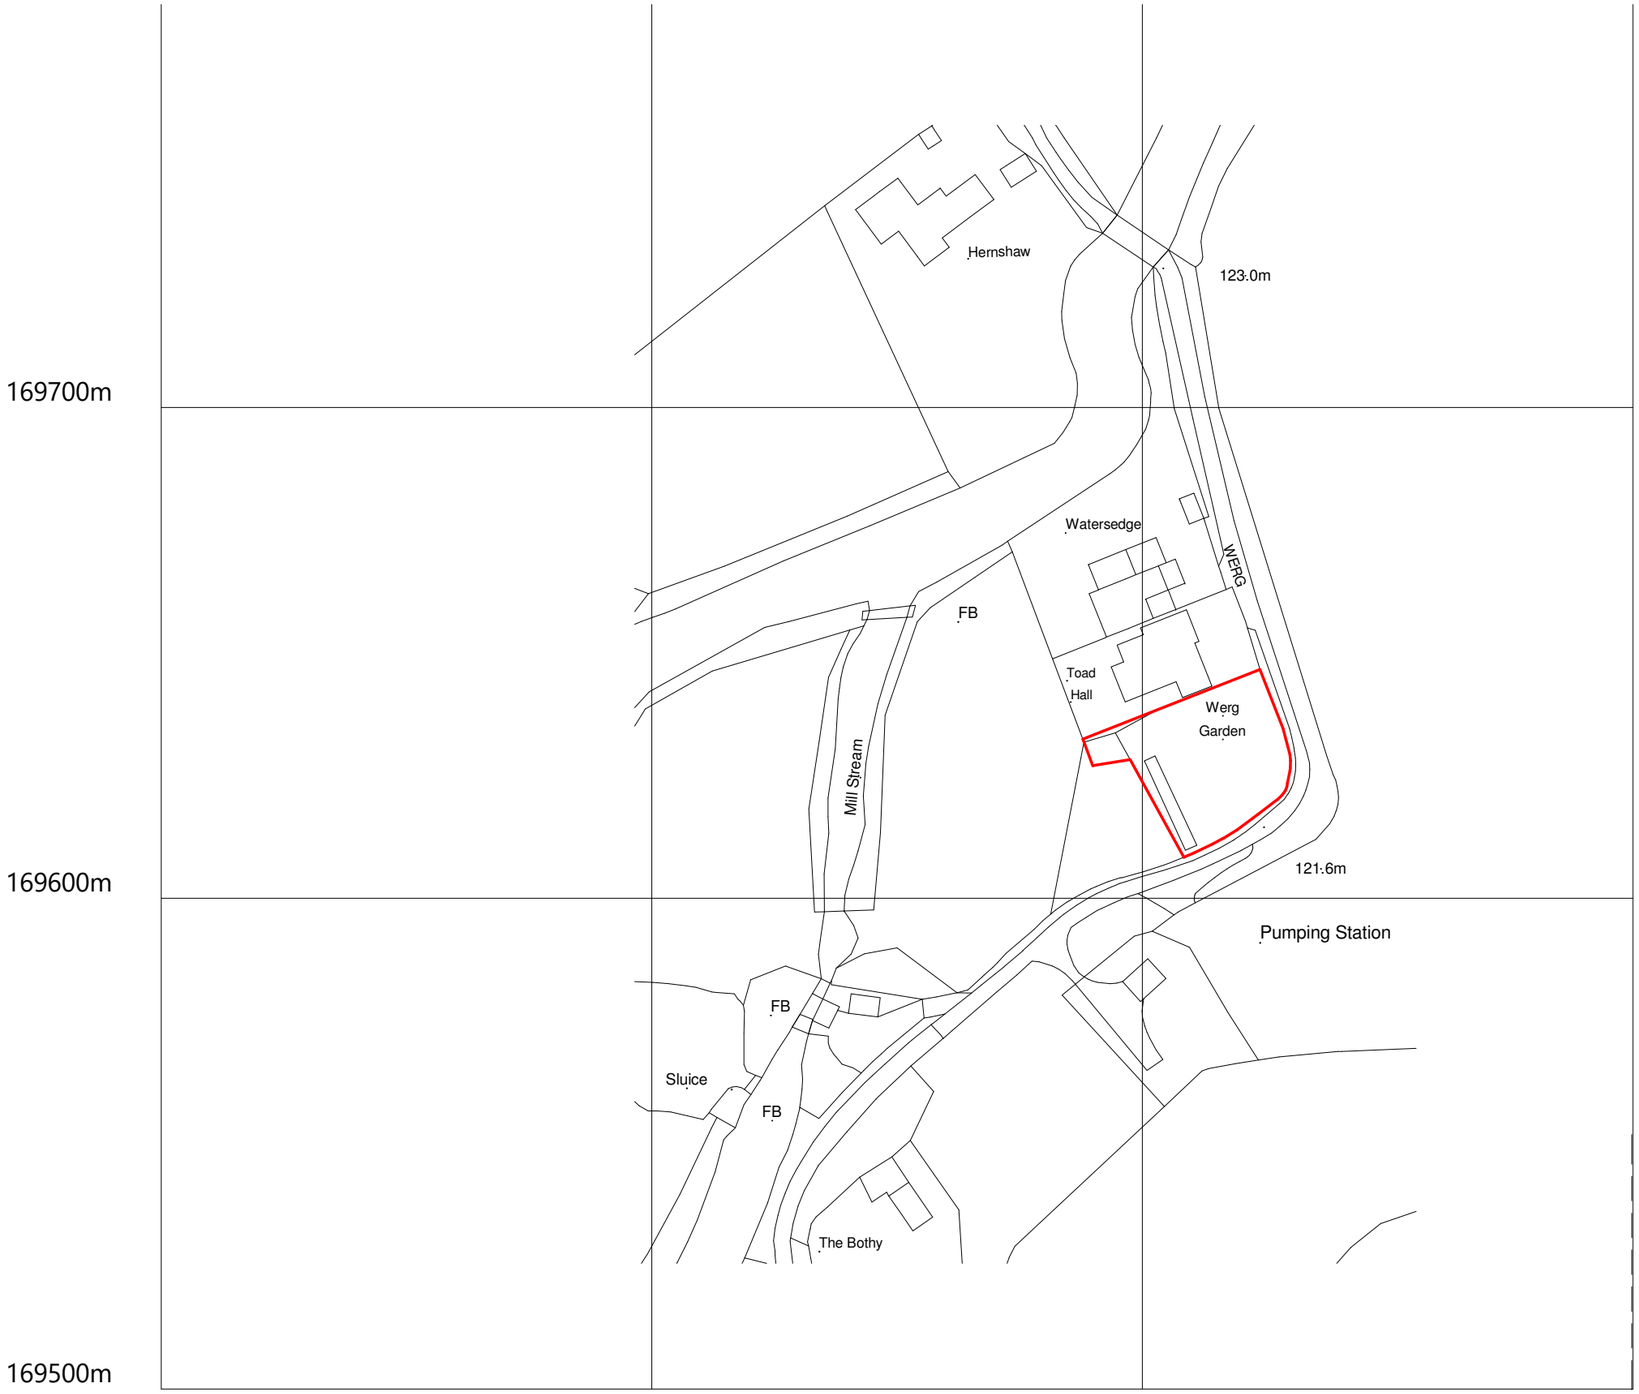


Rev	Revision Description	Drawn	Check	Date
A	Red line amended	WH	KS	27/02/2022

Greenspace Architects Ltd.
The Old Town Hall
The Square, Ellesmere
Shropshire, SY12 0EJ
Tel 01691 623889
e-mail: greenspace@greenspacearchitects.co.uk
web: www.greenspacearchitects.co.uk

Project

House at Werg Garden, Werg, Mildenhall, Wiltshire SN8 2LY

Title

Location Plan

Scale @ A3	Drawn By	Checked By	Date
1 : 1250	WH	KS	27/07/2022

	Job No.	Sheet No.	Rev.
Drawing Number	22-20	A001	A

Crown Copyright and database rights 2022 OS Licence no.AC0000849896

Location Plan

1 : 1250

0m 25m 50m 75m 100m 125m

X:\Server\Greenspace Jobs 2022\22-20 House at Mildenhall\2.0 Architectural drawings\2.2 Models\Central\22-20 Werg Planning Scheme Design v4.rvt