



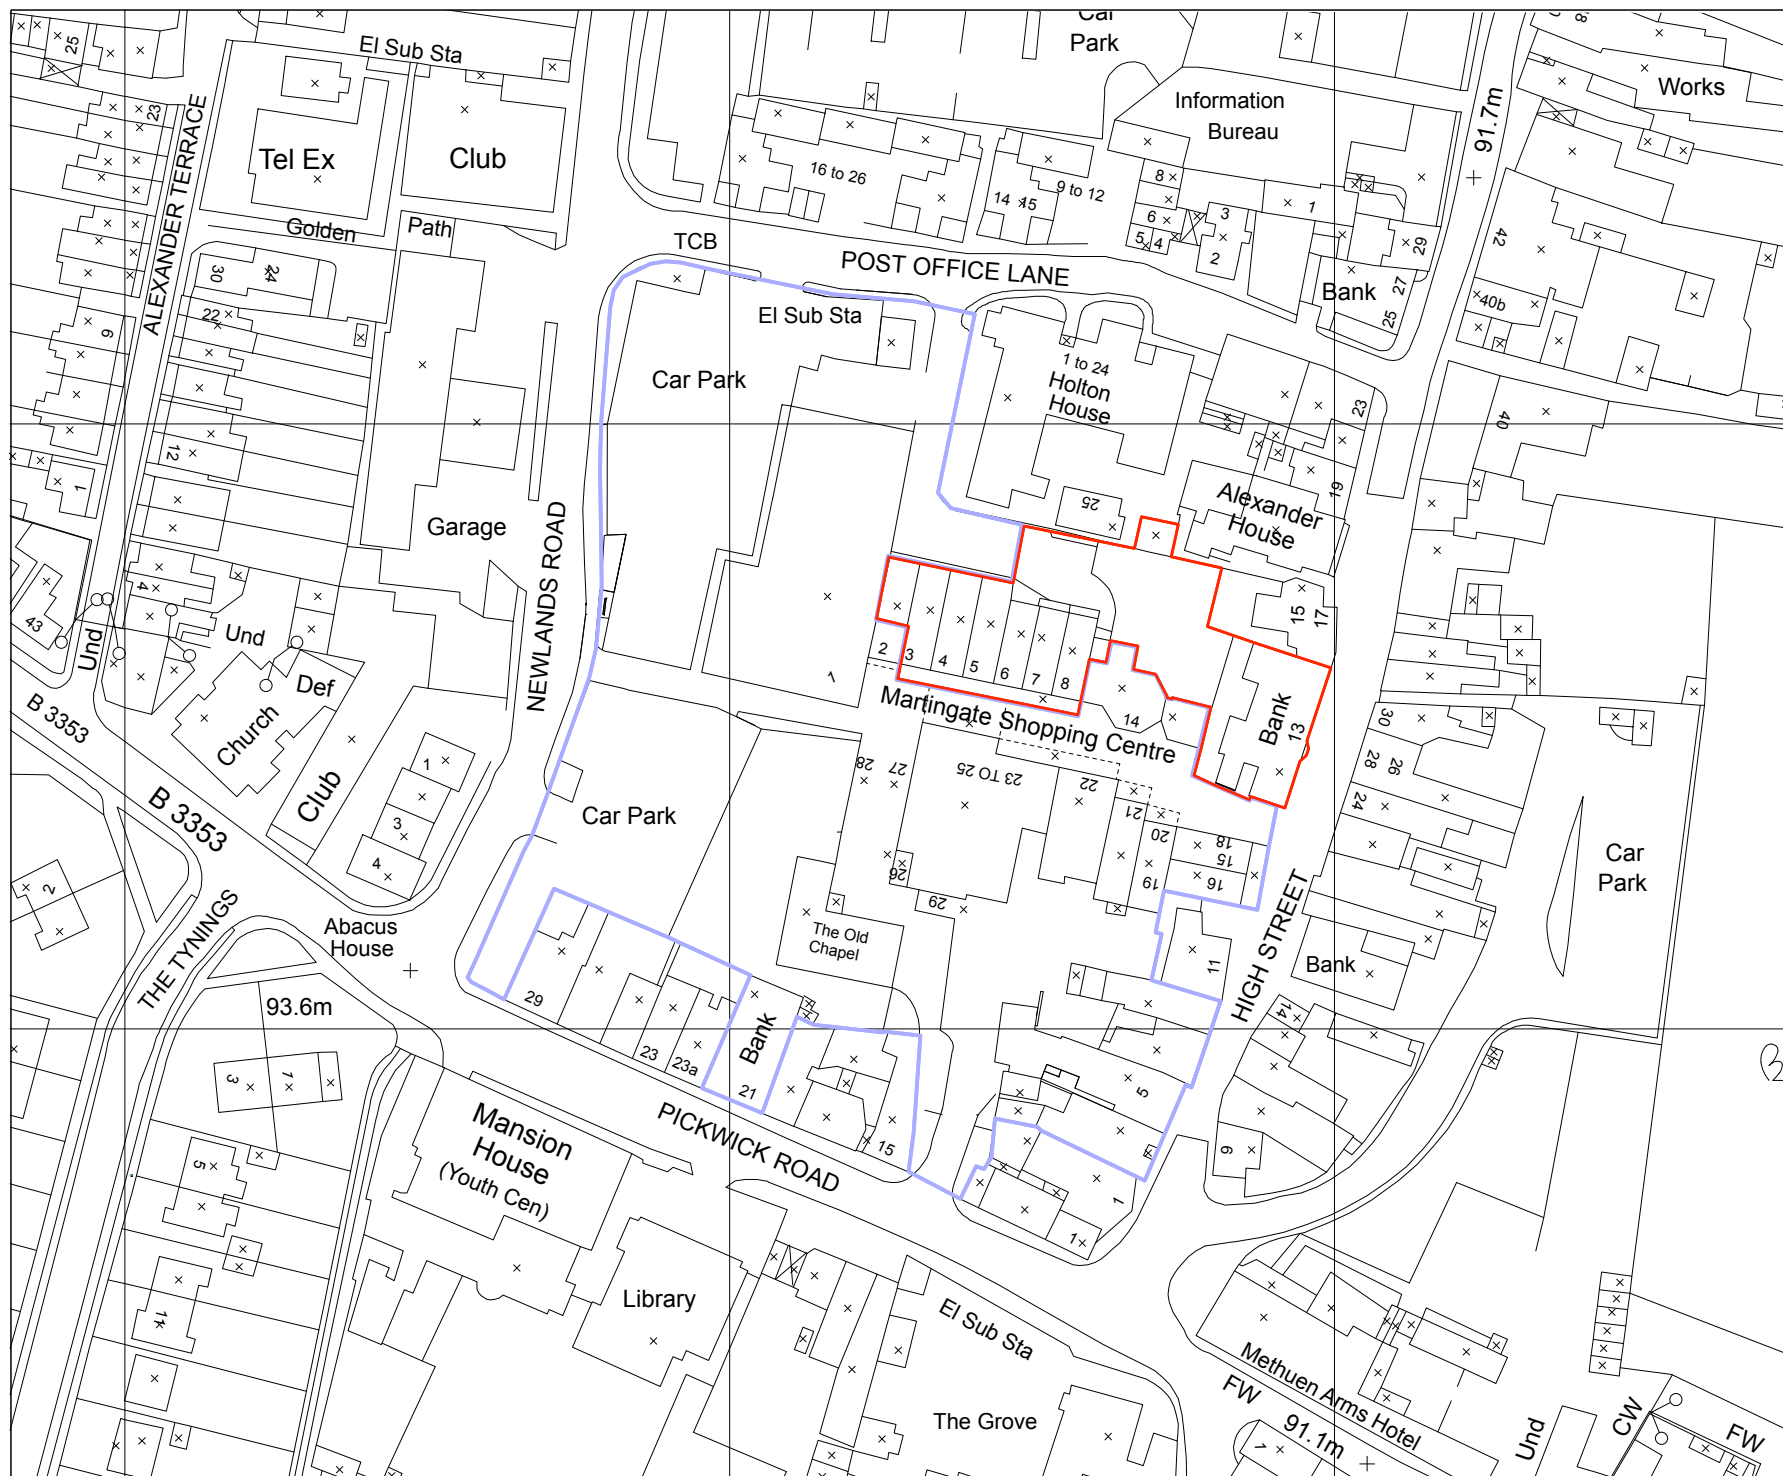

Site location outlined in red

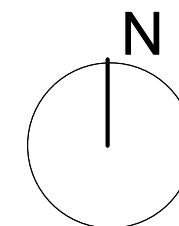

Other land owned by applicant shown in blue



Proposed boutique hotel at
13 High St Corsham

Site Location plan

Synthesis _ Architecture

9 Churchfields Rd, Salisbury, Wiltshire, SP2 7NH.
tel : 07770 532915 email : ian.synthesis@outlook.com

Status	Scale	Job No	Drawing No	Revision	Dated
SA97	Scale 1:1250 @ A3		01	PL	16/11/22