MATERIALS:
Roof: Clay tiles.
Walls: Buff facing brickwork with timber cladding above.
Boundary Walls: Cotswold stone
Windows: Powder coated aluminium (colour to be agreed).
Exterior Structure: Green oak frame
Rainwater goods: Aluminium to match windows.

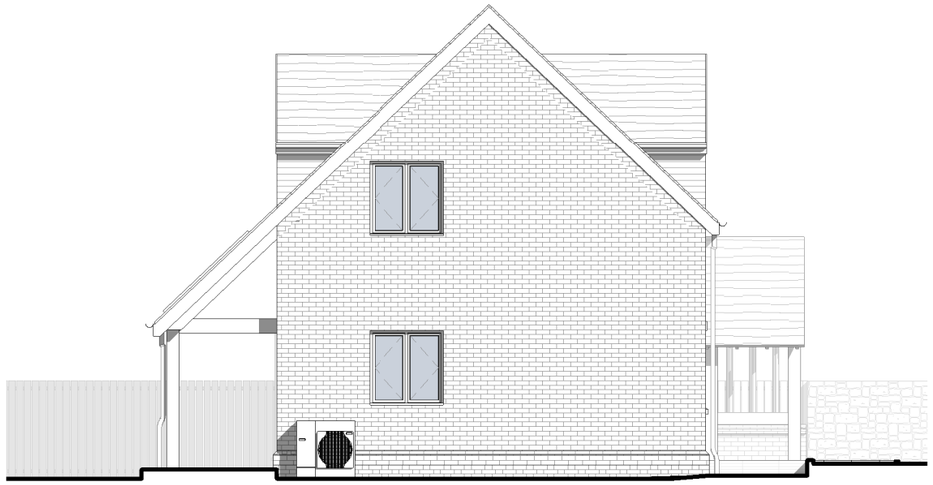

1 East Elevation
1 : 100



2 East Elevation (between houses)
1 : 100



3 West Elevation
1 : 100

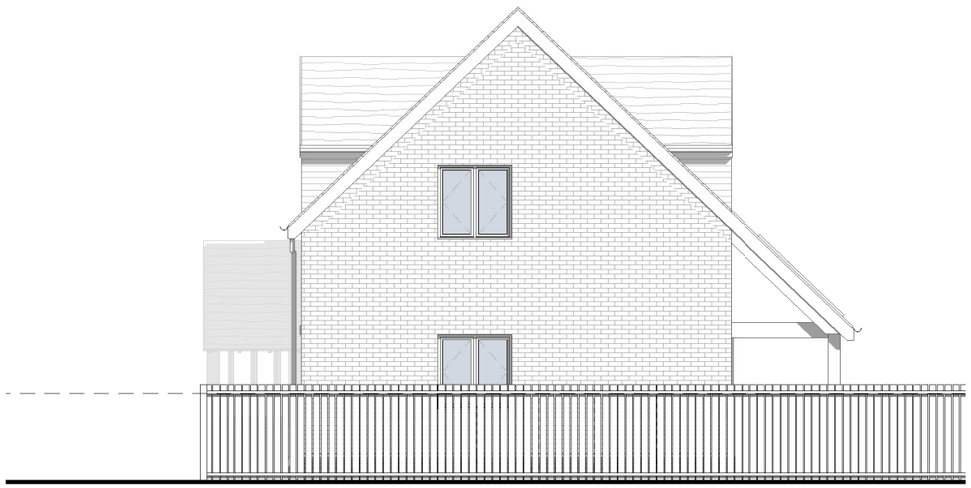

4 West Elevation (between houses)
1 : 100

0 2m 4
Scale 1:100

GreenTrace Architect
61, Parsonage Lane,
Winford
BS6 5EH

This drawing is copyright of GreenTrace Architect Ltd and may not be copied or reproduced without permission.

Figured dimensions are to be taken in preference to scaled dimensions. Large scale drawings to have preference to small scale drawings. Dimensions for fixed-in items are to be checked on site prior to manufacture.

Report any discrepancies to Architect. Engineer's information to take precedents if contradictory.

Client
Will Mcmyn

Project Address
Rockwell Cottage, Sutton Lane, Sutton Benger, Wiltshire, SN15 4RU

Title
Proposed Elevations (E&W)

Project Name
Sutton Lane

Scale	PG Size	Drawn	Date of 1st issue
1 : 100	A3	JW	07.11.22

Status	Project No	Drawing No	Rev
Sketch	3023	P_201	C