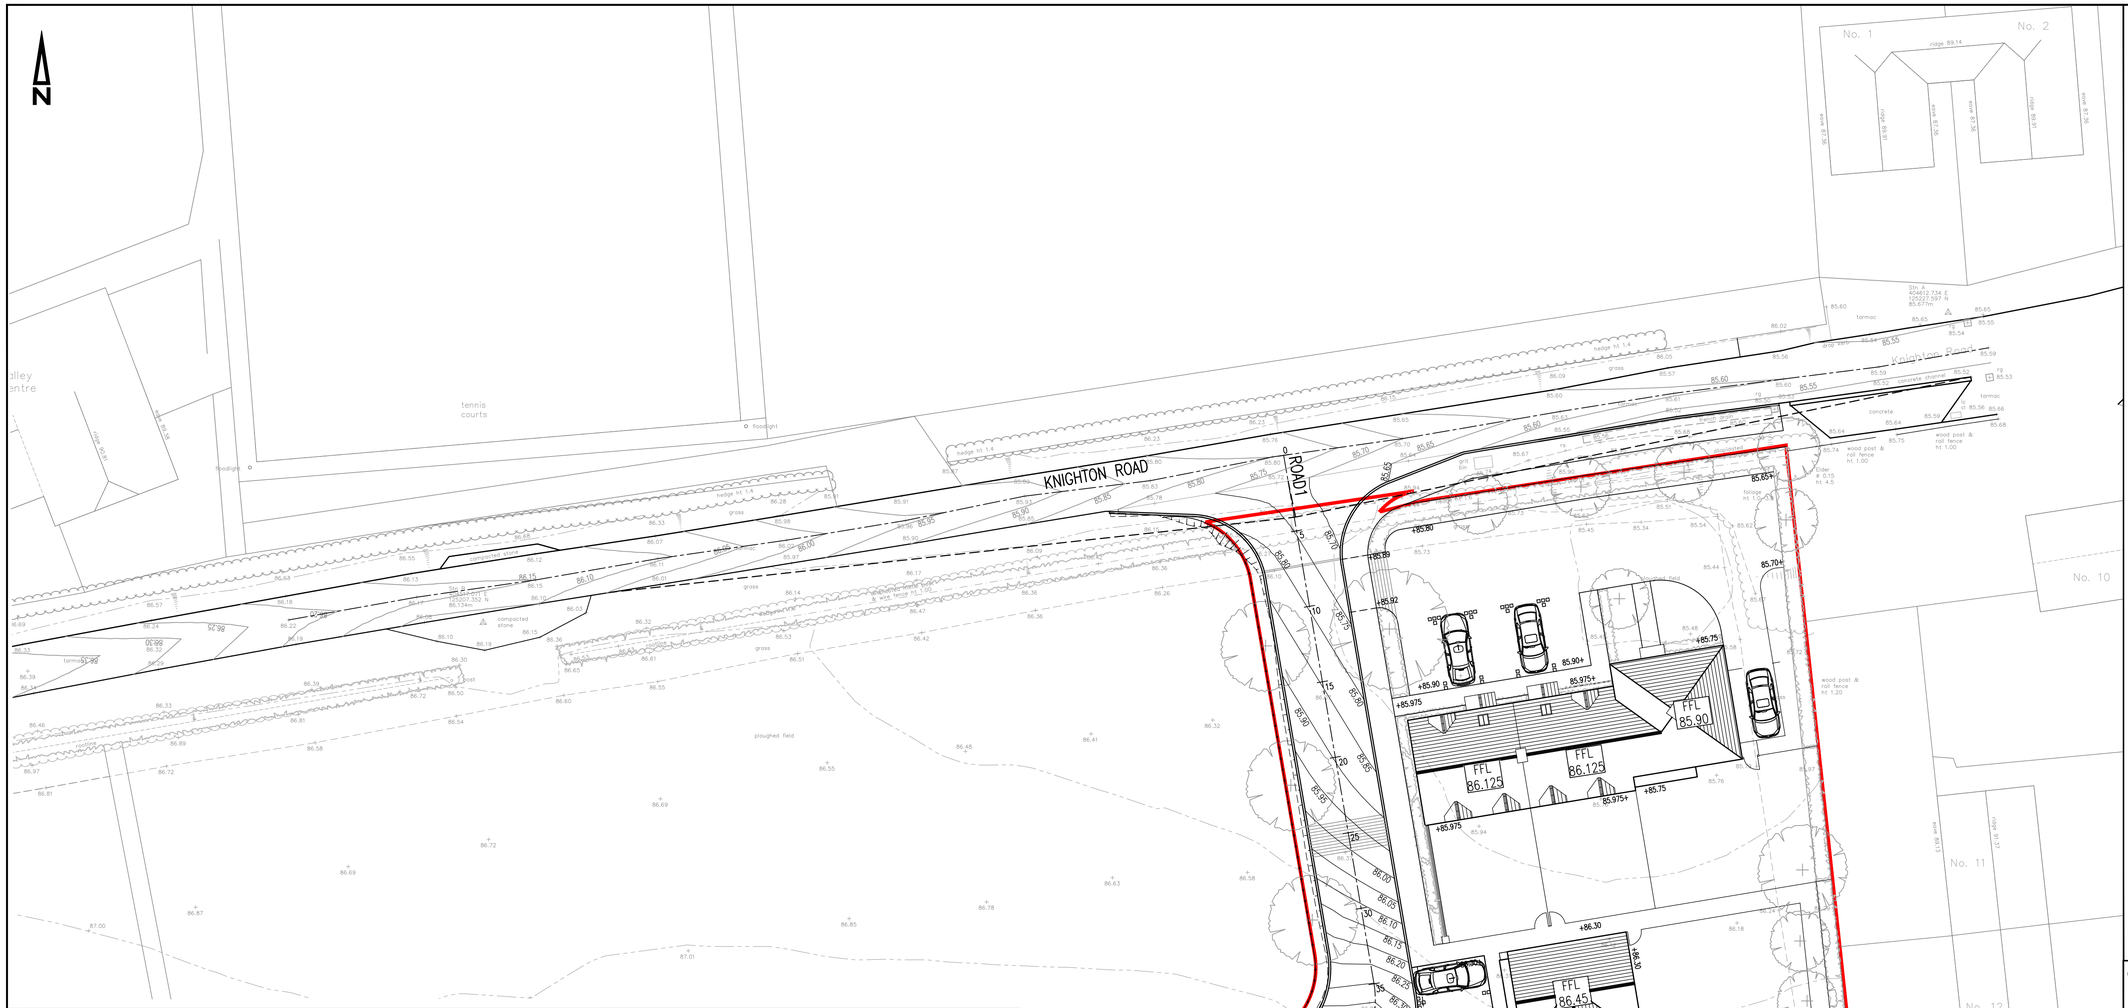

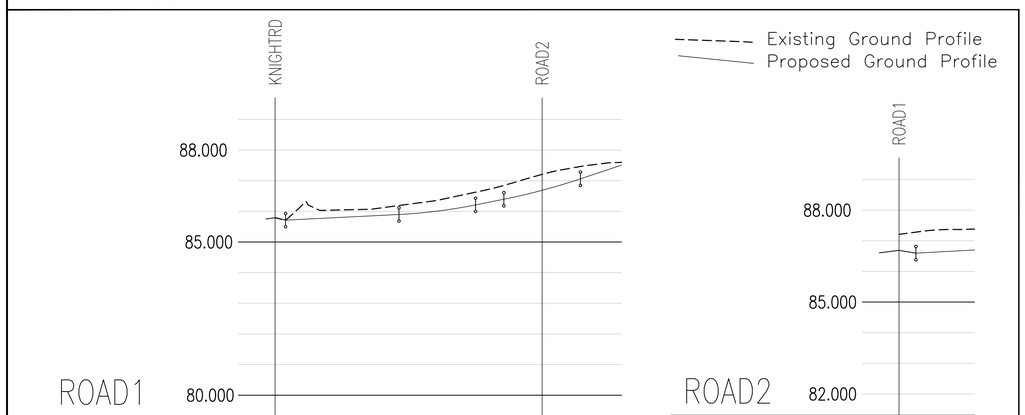

ROAD1

CHAINAGE	0.000	1.704	5.000	10.000	15.000	20.000	20.219	25.000	30.000	32.719	35.000	34.984	37.341	40.000	43.591	45.000	44.424	49.841	50.000	55.000	56.548
EXISTING GROUND LEVEL	85.792		86.316	86.042	86.066	86.185	86.318	86.510	86.723		87.002		87.281		87.470			87.589	87.598		
ALIGNMENT LEVEL		85.713	85.746	85.796	85.846	85.896	85.898	85.973	86.111	86.211	86.302	86.395	86.509	86.764		87.062	87.073	87.406	87.509		
VERTICAL ALIGNMENT			G= 1.000% 1: 100.0				KF= 4.16667 L= 12.500				G= 4.000% 1: 25.0		KF= 4.68867 L= 12.500					G= 6.666% 1: 15.0			
HORIZONTAL ALIGNMENT												R= 6.000									

ROAD2

CHAINAGE	0.000	2.750	3.469	5.000	9.636	10.000	12.329
EXISTING GROUND LEVEL	87.210		87.337		87.368	87.383	
ALIGNMENT LEVEL		86.596	86.621		86.675	86.700	
VERTICAL ALIGNMENT			G= 1.084% 1: 92.2				
HORIZONTAL ALIGNMENT			R= 15.000				

LONGITUDINAL SECTIONS
Scale H 1:500, V 1:100

SITE LAYOUT
Scale 1:200

REFERENCE DRAWINGS:

Drawing No.	Drawing Title	Revision	Date	Company
ST687-03d	Proposed Site Plan	D	Sept '21	Etchingham Morris Architecture Ltd
A832/10559/1	Topo Survey	-	Aug '18	Anthony Brookes Surveys Ltd

KEY:

- SITE BOUNDARY
- ROAD CENTRE LINE
- 25.0 ROAD CHAINAGE
- 86.95 +86.70 PROPOSED SPOT LEVELS
- 85.65 PROPOSED ROAD CONTOURS
- EXISTING ROAD CONTOURS
- FFL 86.45 FINISHED FLOOR LEVELS
- PROPOSED BANKING

© Copyright

Cole Easdon
01793 619 965 | cec@ColeEasdon.com | www.ColeEasdon.com

Client
White Horse Housing Association Ltd

Job Title
6 Dwellings at
Land off Knighton Road
Broad Chalke

Drawing Title
Engineering Layout & Longsections

Drawing Status:

FOR COMMENT	FOR PLANNING	FOR TENDER	FOR APPROVAL	FOR CONSTRUCTION	AS BUILT

CONSTRUCTION AT CLIENT / CONTRACTOR RISK

Designed by:	Drawn by:	Checked by:
NP/MR	MR	RB

Date	Scale
January 2022	As Shown @ A1

Drg. No.	Rev.
7965/02	-