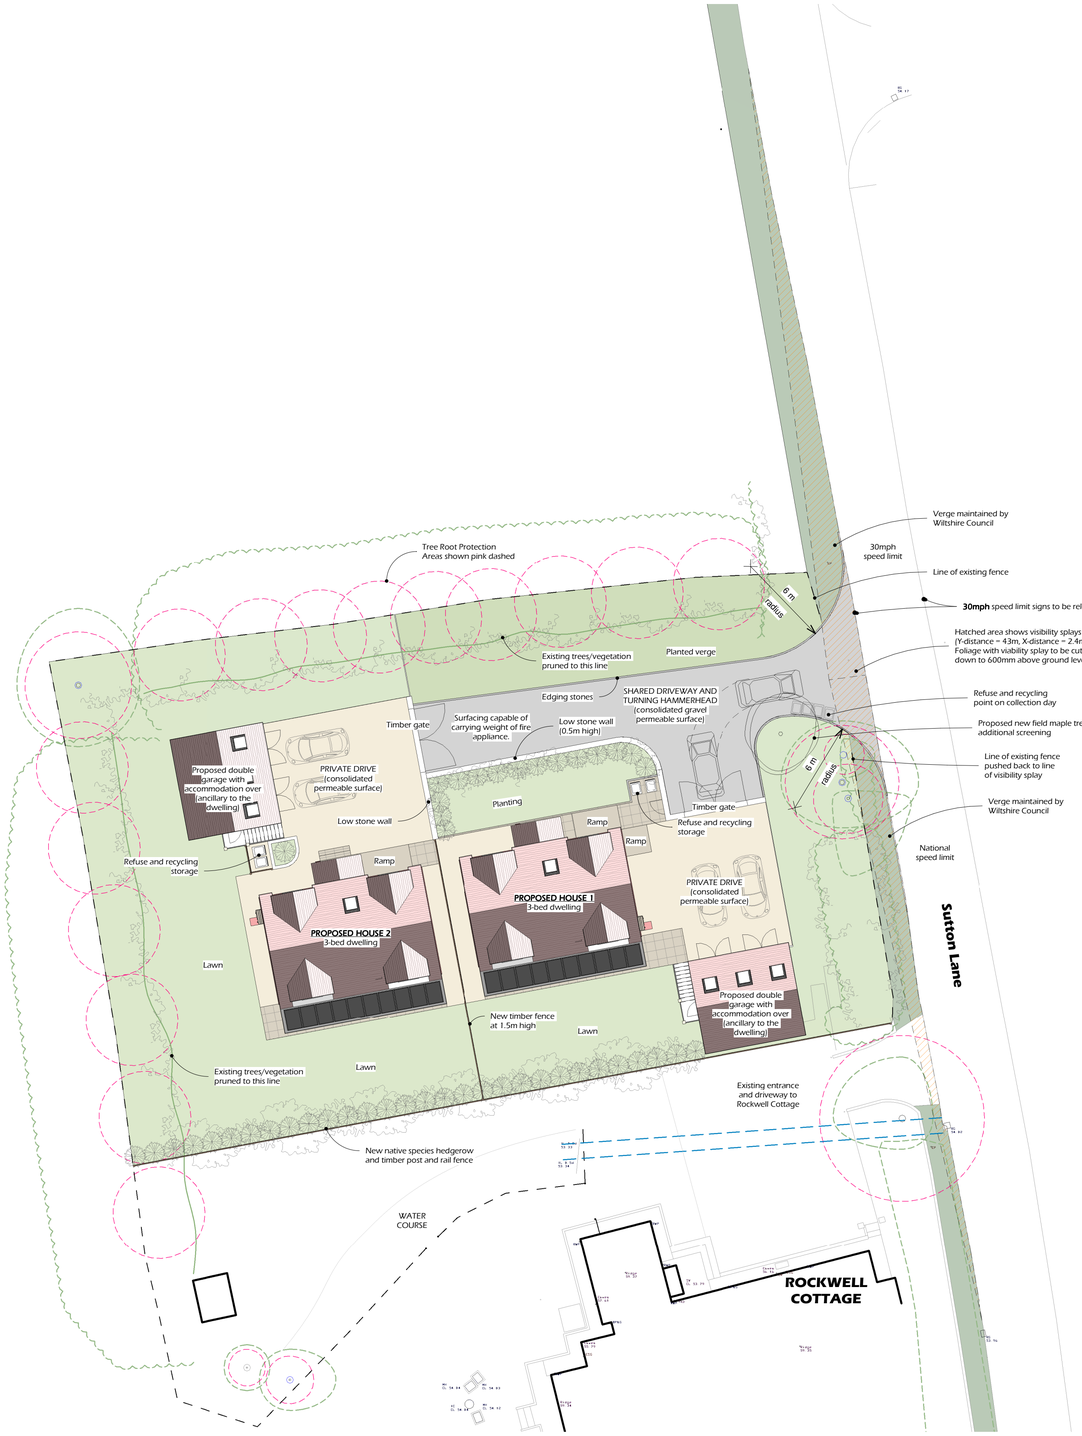

N

0 4m 8

Scale 1:200

This drawing is copyright of GreenTrace Architect Ltd and may not be copied or reproduced without permission.

Figured dimensions are to be taken in preference to scaled dimensions. Large scale drawings to have preference to small scale drawings. Dimensions for fixed-in items are to be checked on site prior to manufacture.

Report any discrepancies to Architect. Engineer's information to take precedents if contradictory.

Rev	Date	Description

Project Name
Sutton Lane

Project Address
Rockwell Cottage, Sutton Lane,
Sutton Benger, Wiltshire, SN15 4RU

Client
Will Mcmyn

Description
Proposed Site Plan

Scale	PG Size	Drawn	Date of 1st issue
1 : 200	A1	JW	07.02.23

Status
Sketch

Project No	Drawing No	Rev
3023	P_105	

GreenTrace
Architect

Studio 2, St Andrew's Road, Bristol, BS6 5EH