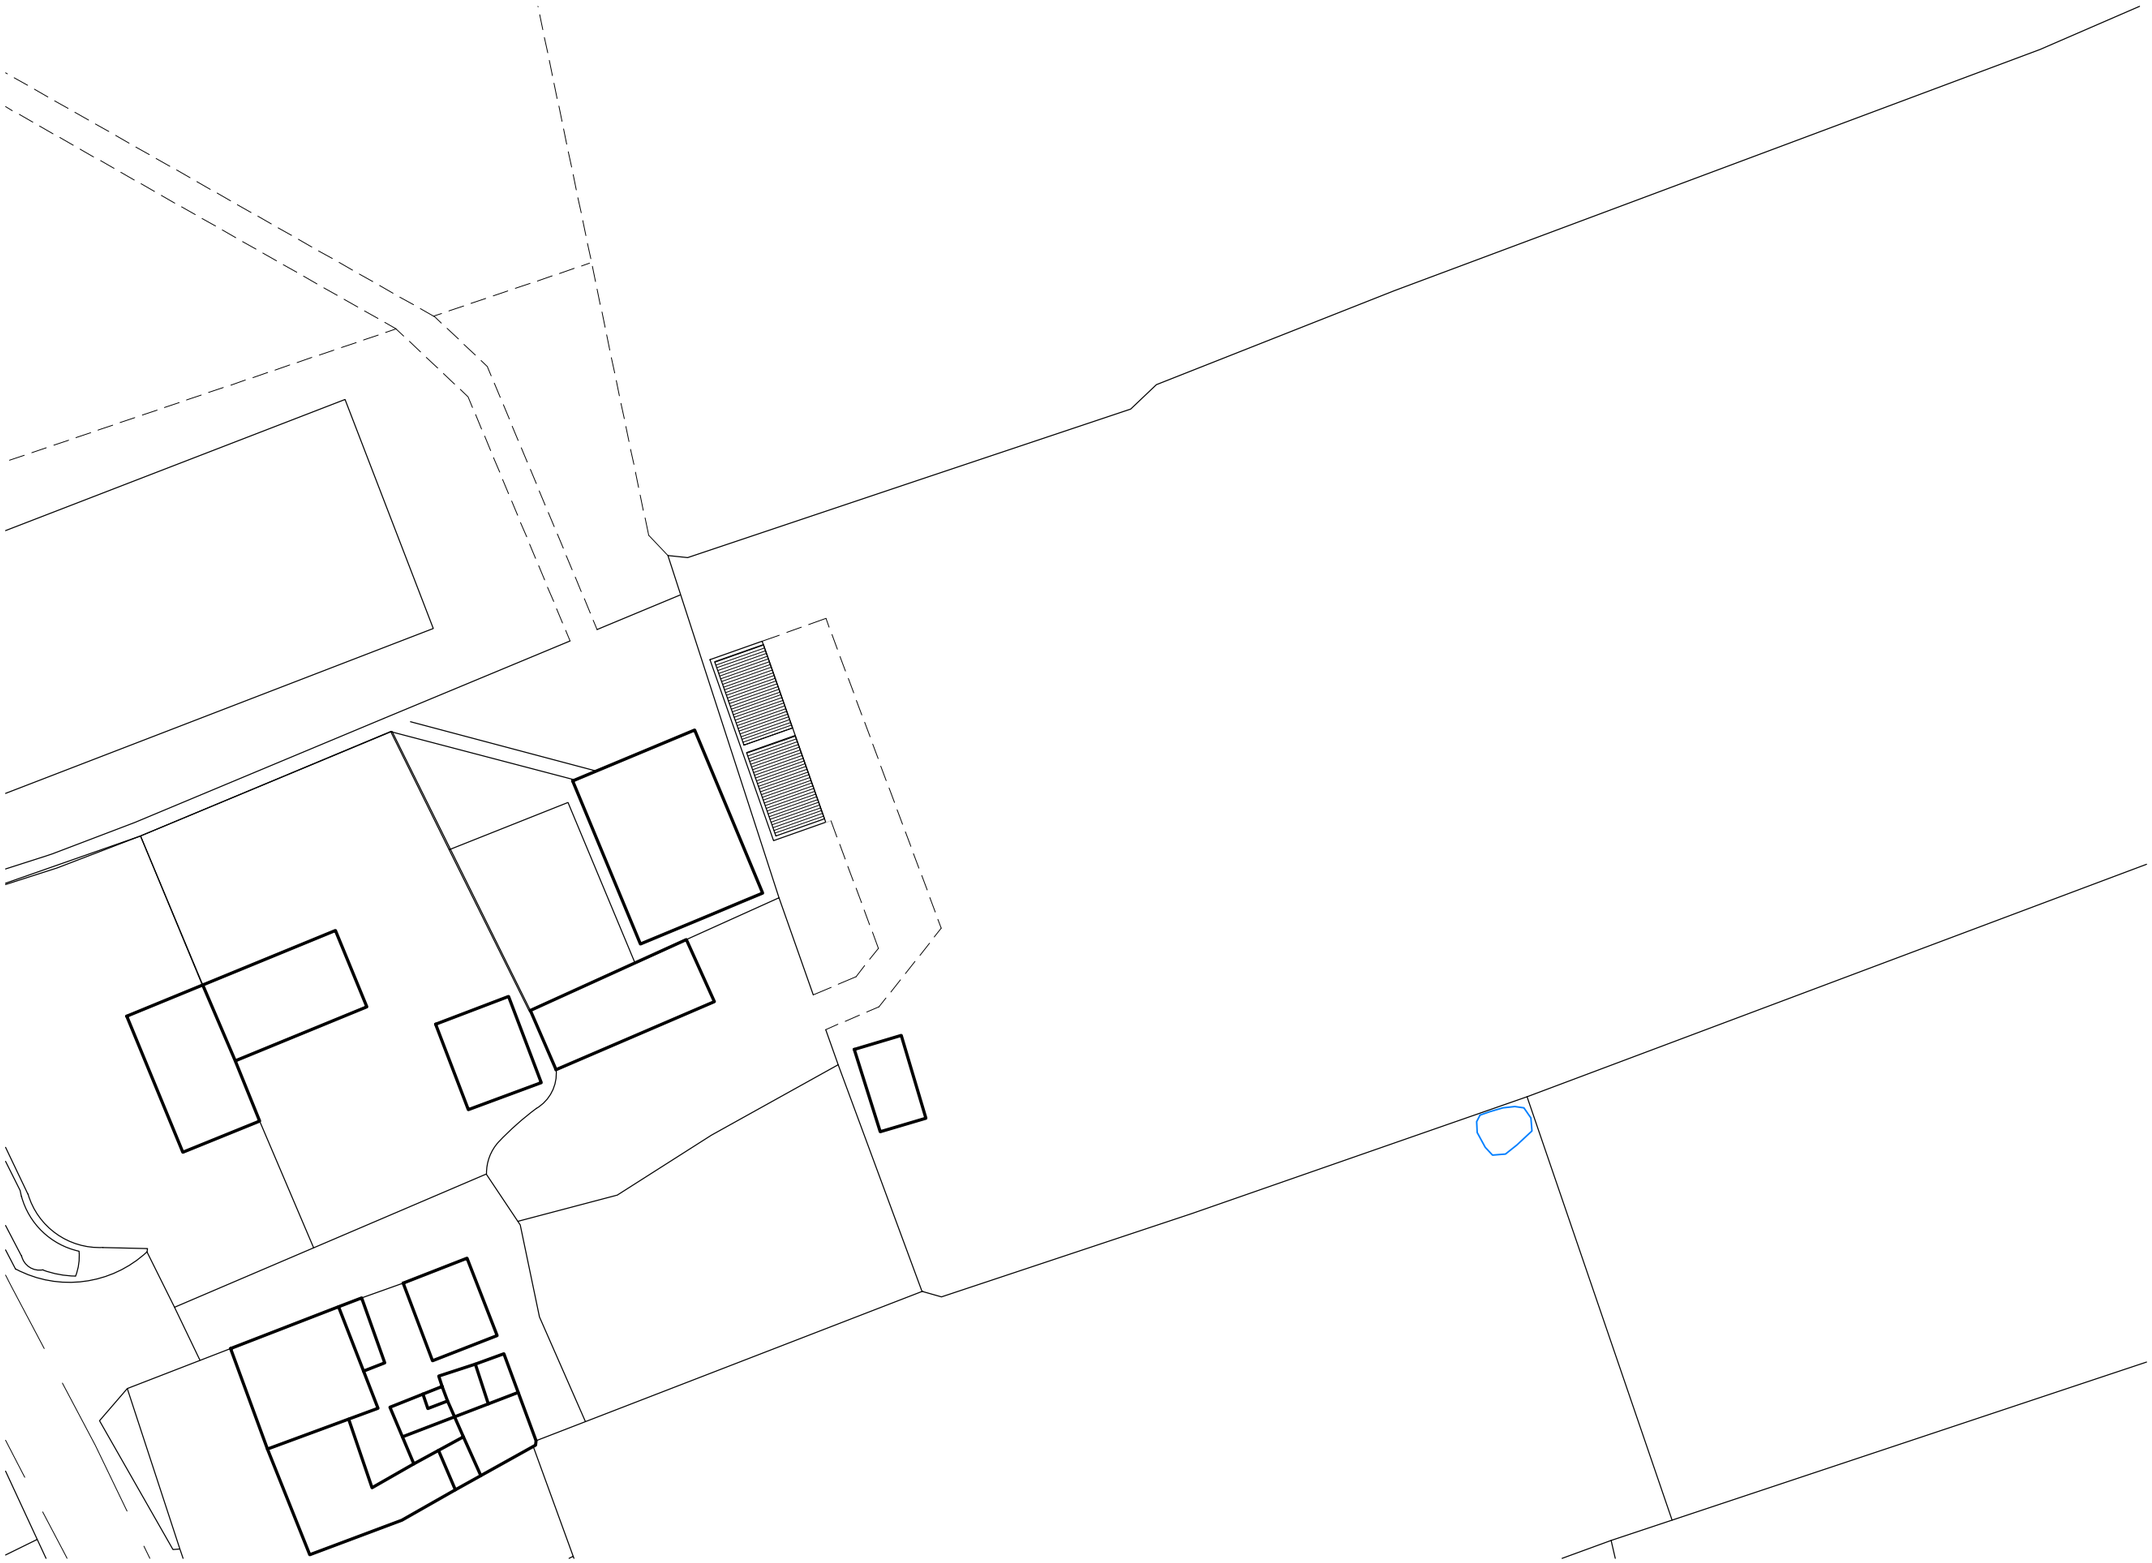

SITE PLAN 1:500

0 10 20

Metres

N

Rev Date Notes

lpc

TOWN AND COUNTRY PLANNING DEVELOPMENT CONSULTANTS

LPC (TRULL) LTD.,
TRULL, TETBURY, GLOUCESTERSHIRE GL8 8SQ
Tel: 01285 841433 email: admin@lpctrull.com

Client
Fleur Bettles

Project
Land to the rear of Gable Cottage, Upper Castle Combe

Drawing
SITE PLAN

Date: February 2023 Scale: 1:500 @ A3

Drawing Number
LPC 4132 EX 02